
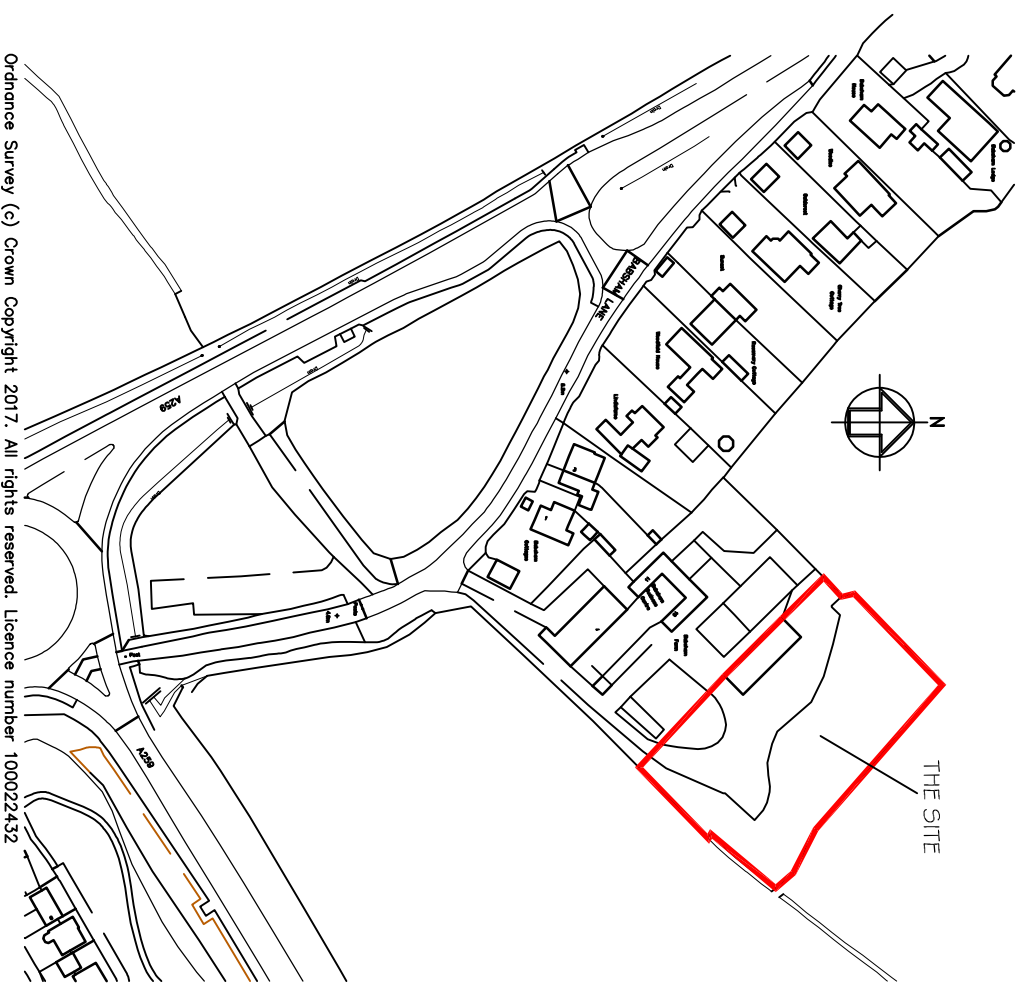


NOTES
WRITTEN DIMENSIONS TO BE TAKEN IN PREFERENCE TO SCALE, AND ARE TO BE CHECKED ON SITE PRIOR TO COMMENCING WORK. THIS DRAWING IS TO BE USED IN CONJUNCTION WITH ALL OTHER DOCUMENTS RELATING TO THIS PROJECT.
ALL DIMENSIONS ARE TO BE REFERRED IMMEDIATELY TO THE PROJECT DESIGNER.
THIS DRAWING IS COPYRIGHT, AND SHOULD NOT BE USED OR REPRODUCED WITHOUT PERMISSION.
IT IS THE CONTRACTOR'S RESPONSIBILITY TO ENSURE COMPLIANCE WITH THE BUILDING REGULATIONS.

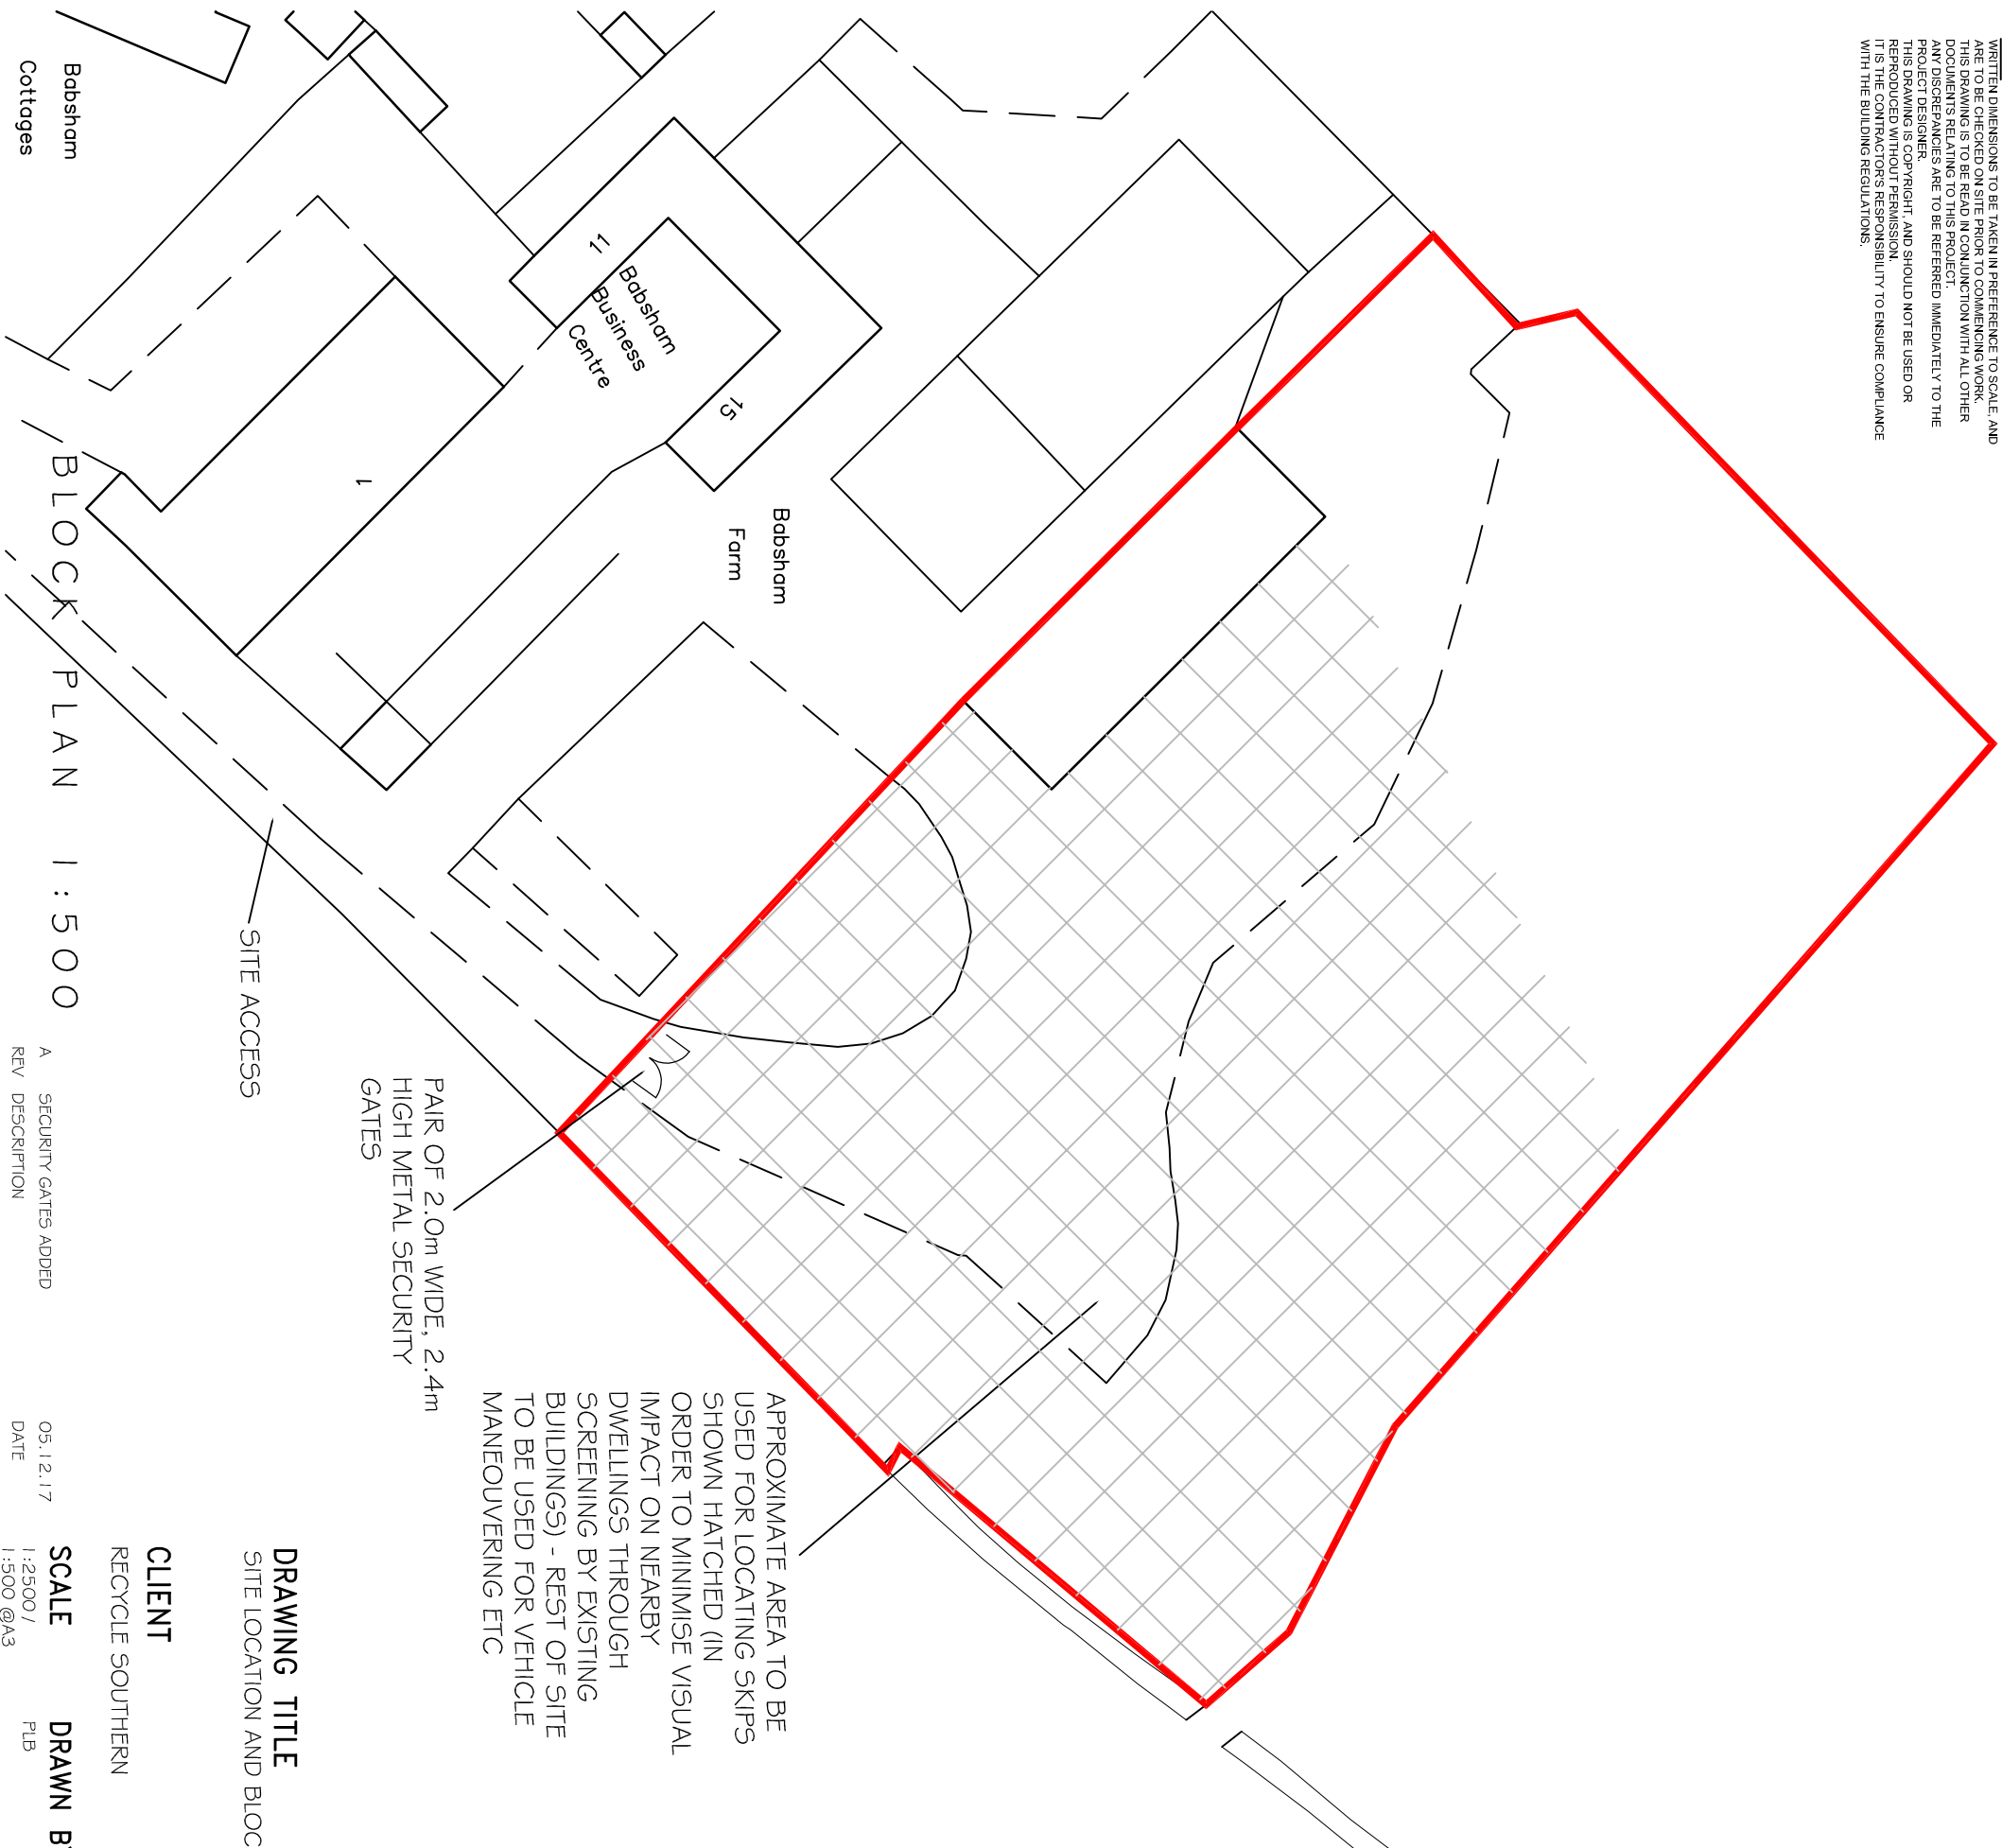

SITE LOCATION PLAN 1:2500

DRAWING TITLE

SITE LOCATION AND BLOCK PLANS

CLIENT

RECYCLE SOUTHERN

PROJECT

BABSHAM FARM
BABSHAM LANE
BOGNOR REGIS
WEST SUSSEX PO21 5EL

A	SECURITY GATES ADDED
REV	DESCRIPTION

05.12.17
DATE

SCALE
1:2500 /
1:500 @A3

DRAWN BY
PLB

DATE
JUN 17

DWG NO 689/01

REV. A



Unit 3b Woodhorn Business Centre

Oving Chichester
West Sussex PO20 2BX
Tel 01243 774764
www.sloaneandbrown.co.uk