


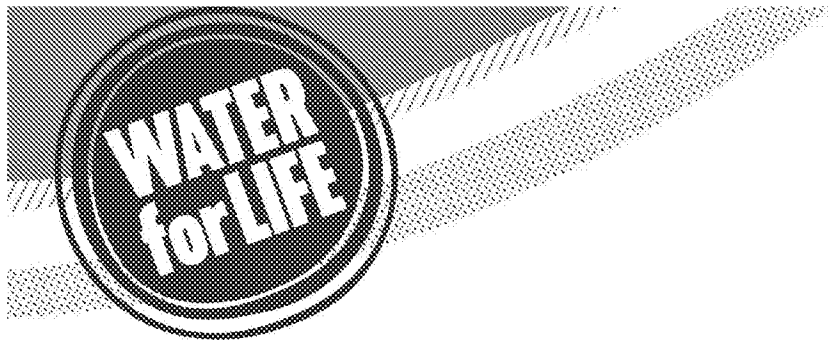

from

**Southern  
Water** 

Planning and Development Services  
Arun District Council  
Arun Civic Centre  
Maltravers Road  
Littlehampton  
West Sussex  
BN17 5LF

Your ref  
BE/79/19/PL

Our ref  
PLAN-029042

Date  
21/08/2019



Dear Sirs,

**Proposal:** Single-storey bungalow on land adjacent to Walnut Tree Cottage & reinstatement of double garage to Walnut Tree Cottage from annexe/holiday let - This application may affect the character and appearance of the Shripney Conservation Area.

**Site:** BE/79/19/PL: - Land Adjacent to Walnut Tree Cottage, Shripney Lane, Shripney, PO22 9NR.

Thank you for your letter dated 30/07/2019.

Application Form is not available on your website relating to above application. In order that we may process your request, can you please upload the above information on to your website.

For any queries please contact us at




Yours sincerely,



Luis Silva  
Developer Services

# SOUTHERN WATER

## Shripney

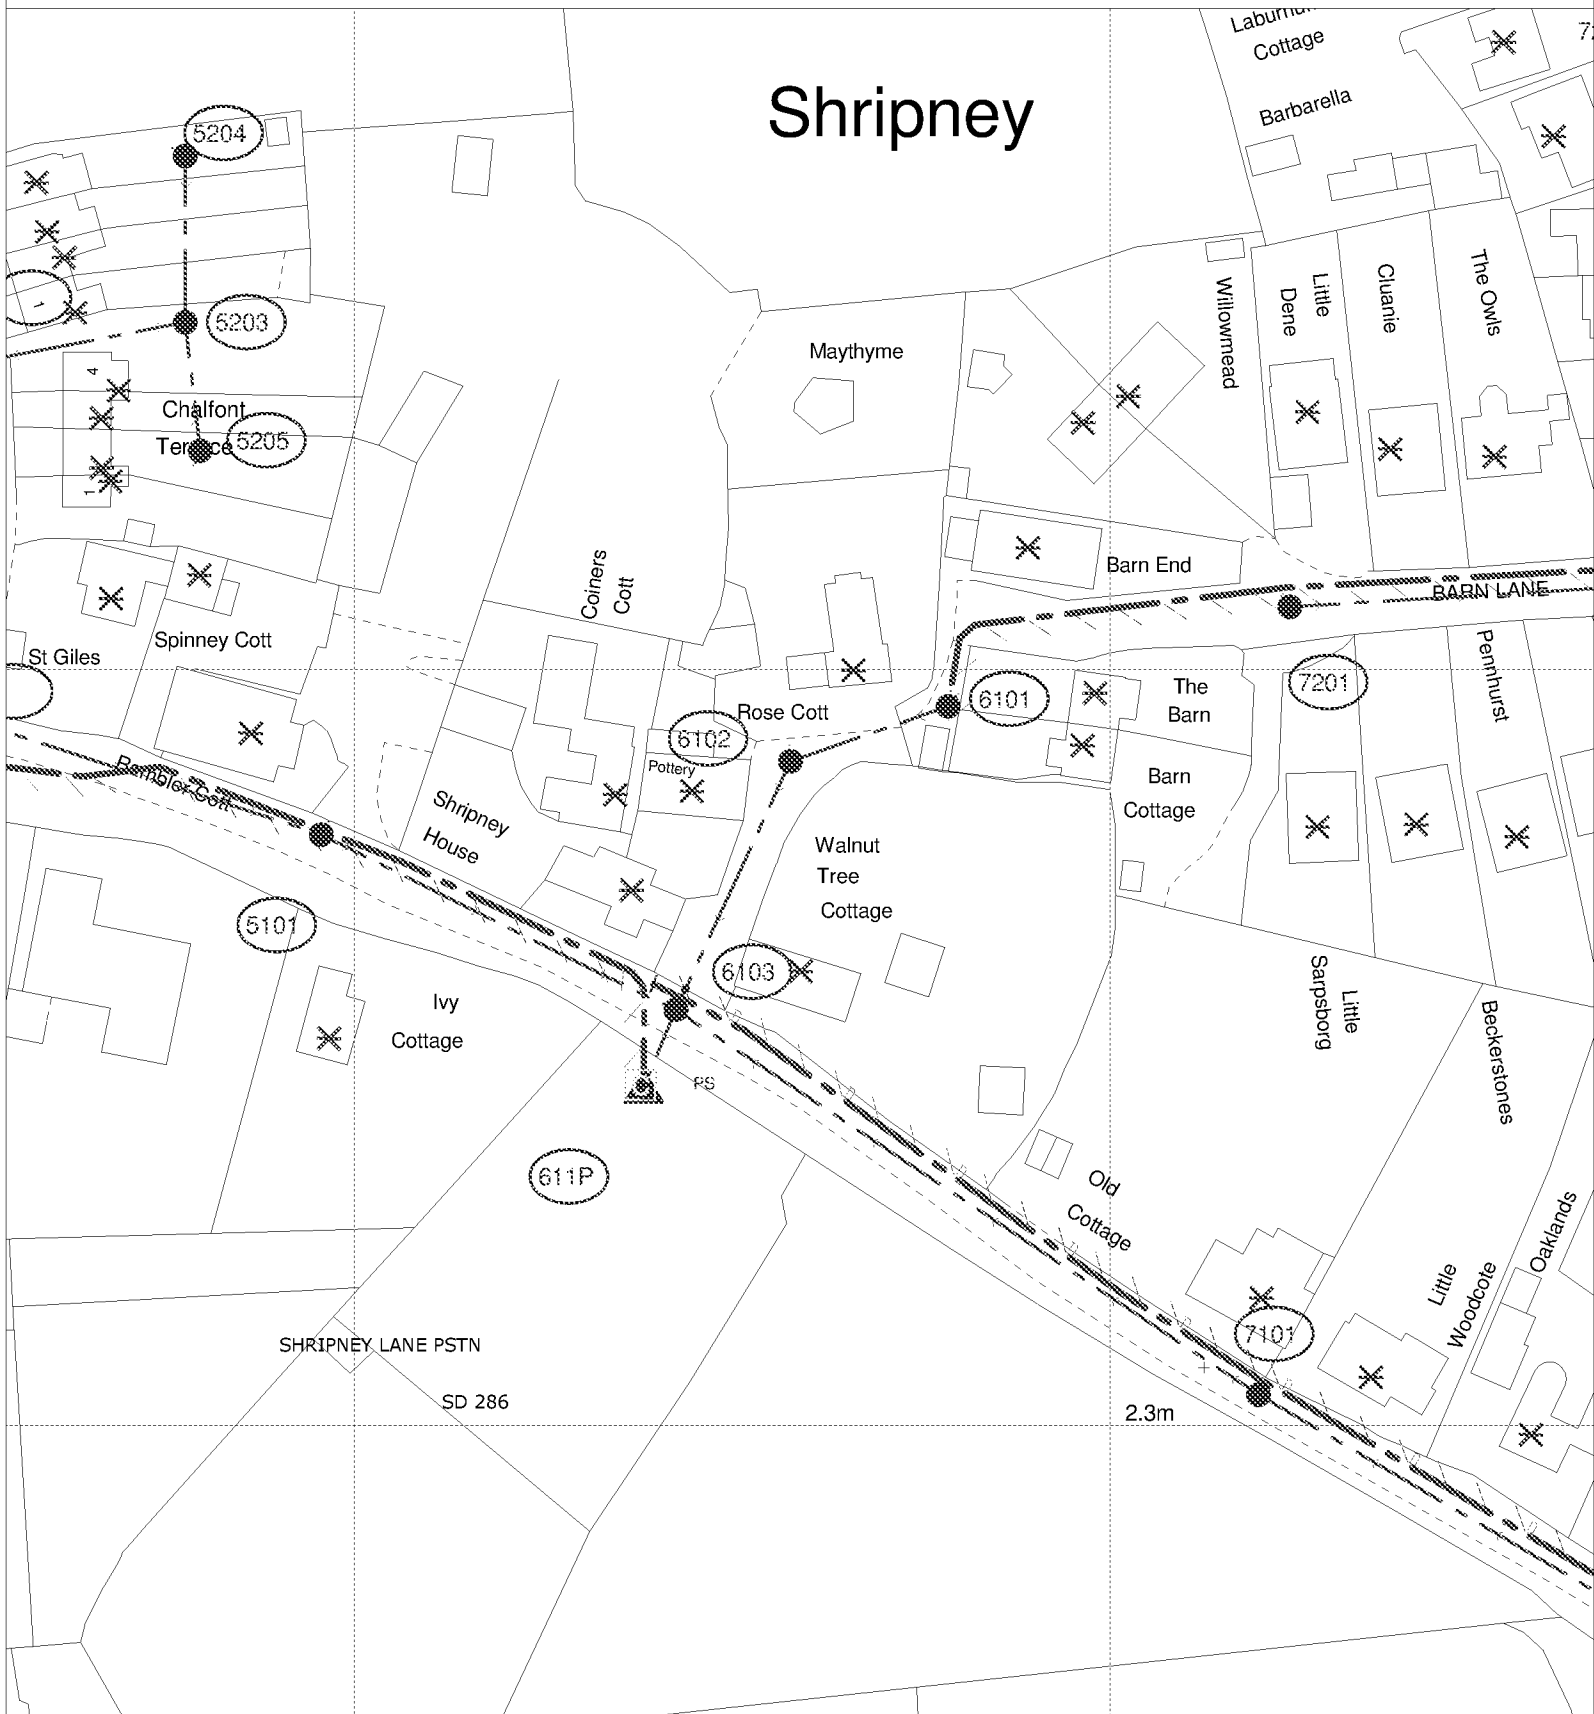

The positions of pipes shown on this plan are believed to be correct, but Southern Water Services Ltd accept no responsibility in the event of inaccuracy. The actual positions should be determined on site.

Based upon Ordnance Survey Digital Data with the permission of the controller of H.M.S.O. Crown Copyright Reserved Licence No. WU 298530

O.S. REF: SU9302SE

Scale: 1:1000

Screen Print

ARUN DISTRICT COUNCIL BE/79/19/PL

WARNING: BAC pipes are constructed of Banded Asbestos Cement

WARNING: Unlabeled (H/K) materials may include Banded Asbestos Cement



Printed By: chandne

Date: 19-8-2019

Southern Water MapGuide Browser

Requested By:

N