



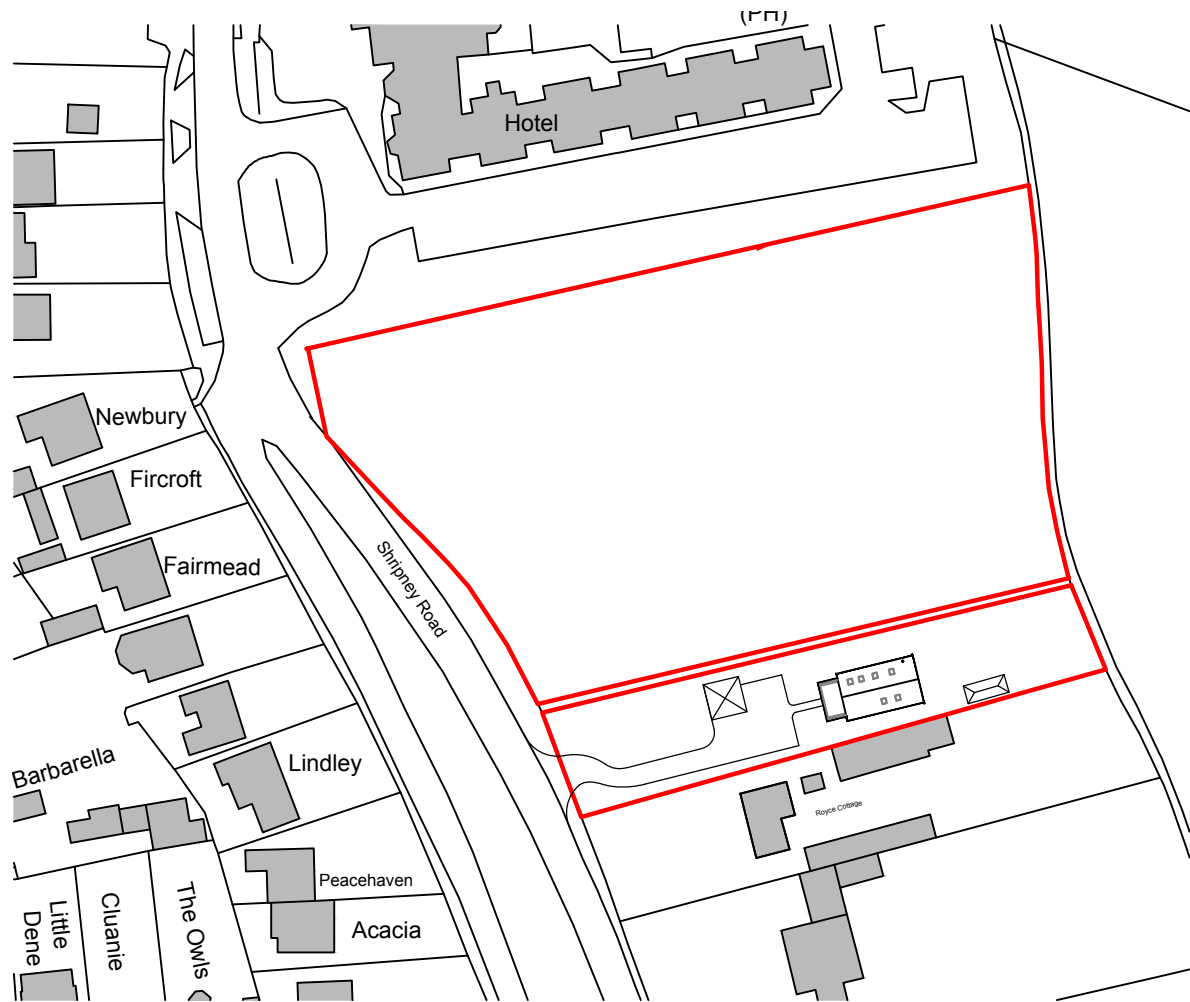


Ordnance Survey, (c) Crown Copyright 2018. All rights reserved. Licence number 100022432

Location Plan
1:1250

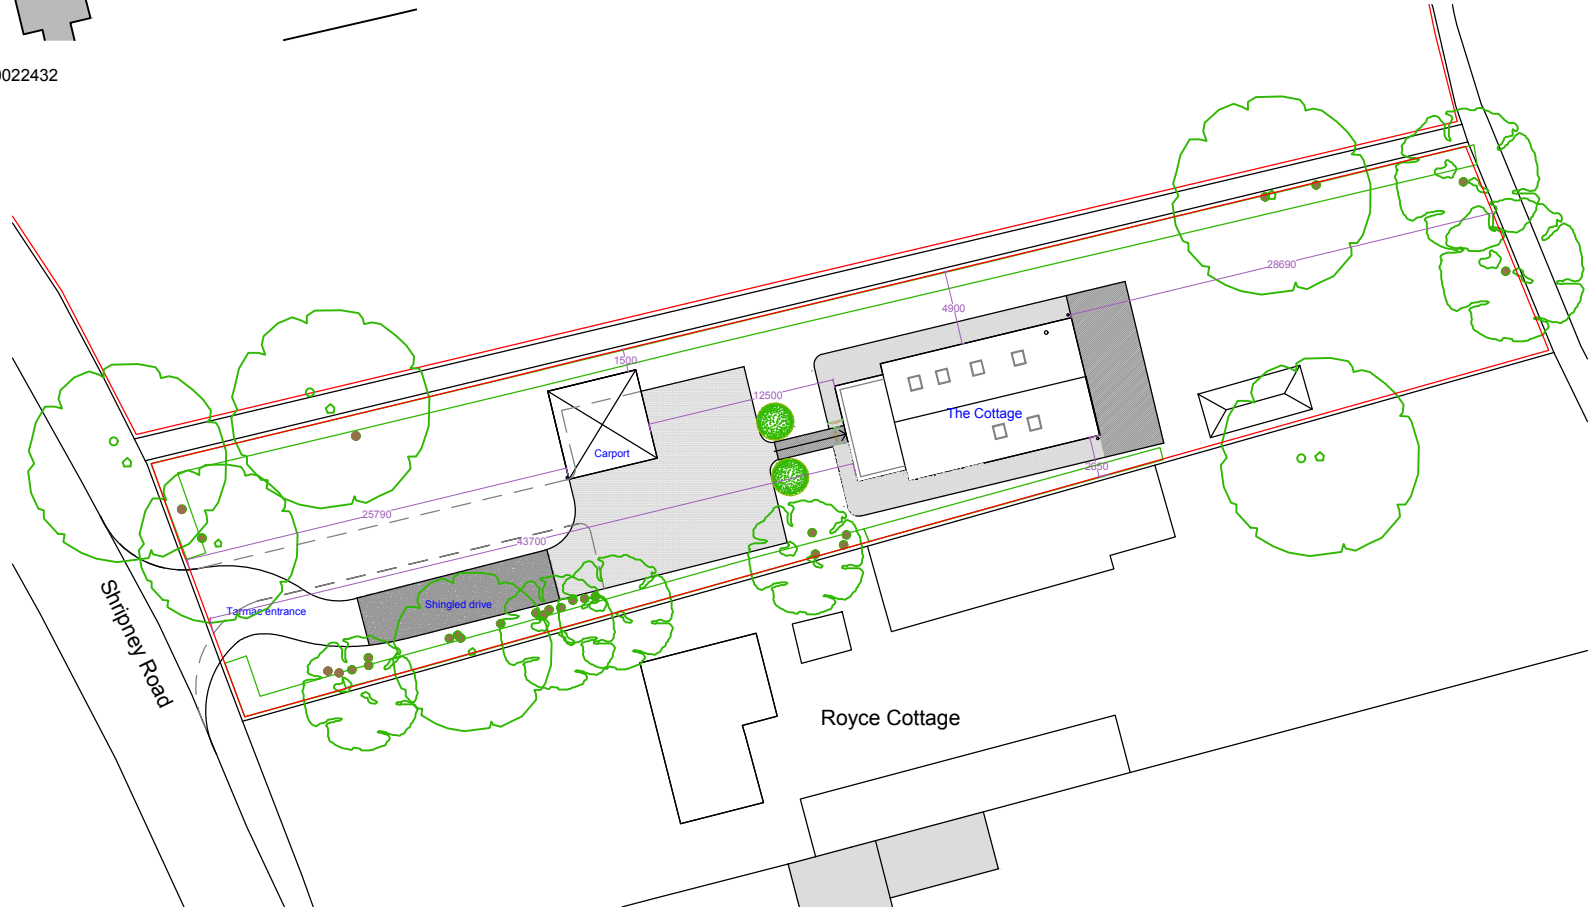

Block Plan
1:500

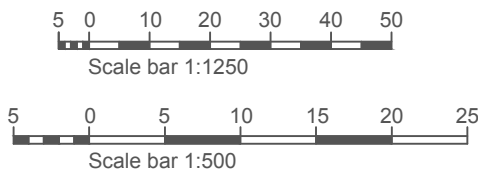

A Boundary dimensions added 6/8/20 AP

This drawing is the property of Fuller Associates and is not to be copied reproduced, retained or disclosed to any unauthorised person either wholly or in part without prior consent. Do not scale from this drawing except for Planning purposes. Use all figured dimensions only. All figured dimensions to be checked on site prior to construction. All discrepancies, errors and omissions to be reported to Fuller Associates prior to construction. Layout and dimensions existing building to be checked on site.

Chartered Surveyors • Architectural Design

FULLER
ASSOCIATES

10-11 The Parade, Willowhayne Crescent,
East Preston, West Sussex BN16 1NS

tel: 01903 774754

email: architectural@fuller-associates.co.uk
www.fuller-associates.co.uk

Job Title
The Cottage, Shripney Road, Bognor
Client
Castle Property Developments Ltd.

Drawing Name
Location and Block Plans

Drawing Status
Planning

Drawn by ALP Date Jul 20
Checked by DF Date Jul 20

Drawing Scale
1:1250, 1:500 at A3

Drawing No	Status	Revision
193044/ 08		A