





0 1km 2km
Scale

SITE LOCATION (Scale 1:50000)

Ordnance Survey map extract
based upon Landranger map series
with the permission of the controller of
Her Majesty's Stationery Office
Mono Consultants Limited licence no. ES100017753
Crown copyright.



SITE PHOTOGRAPH

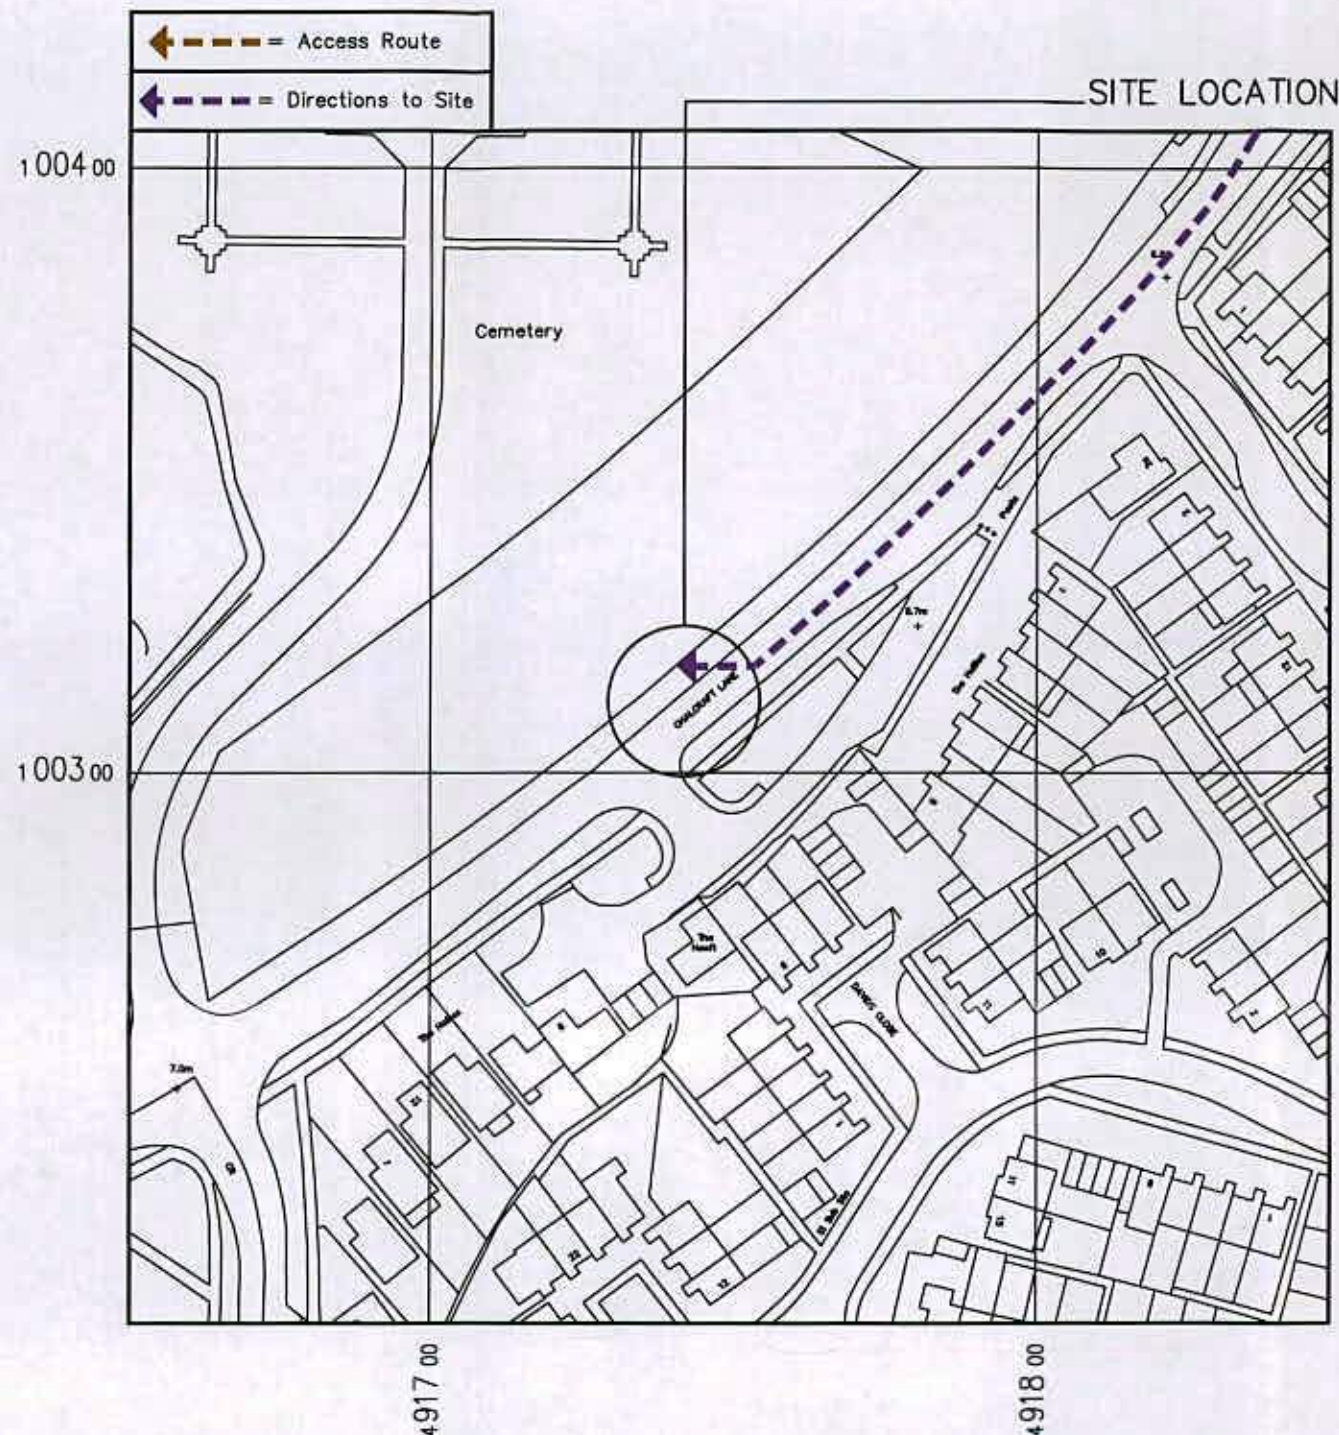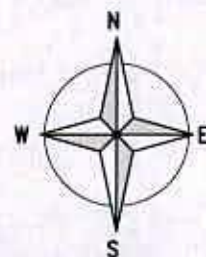

DETAILED SITE LOCATION (Scale 1:1250)

Based upon Ordnance Survey map extract
with the permission of the Controller of
Her Majesty's Stationery Office.
Crown copyright.
Mono Consultants Limited licence no. ES100017753
Promap licence no. A152065A0001

Notes:
1 ALL DIMENSIONS ARE IN MM UNLESS NOTED OTHERWISE

N.G.R. E: 491744 N: 100328

Directions
From A27 at Chichester, take the A259
towards Bognor Regis. Continue on A259
towards Bognor Regis, and at 3rd
roundabout take the 3rd exit onto Chalfont
Lane. Site is on right hand side after
approx. 1km.

A	Issued for Approval	PM	BC	08.11.13
REV	MODIFICATION	BY	CH	DATE

mono #
MONO CONSULTANTS LIMITED
No. 58 Cygnet Court
Timothy's Bridge Road
Stratford-upon-Avon
Warwickshire
CV37 9NW
t. 44 (0)1789 206500
f. 44 (0)1789 206529
www.monoconsultants.com

O₂
CTIL

Cell Name	Opt
NORTH BERSTEAD	A

Cell ID No		
CTIL	Host	Sharer
(CTIL) 128561	(TEF) 036935	(VF) 85896

Site Address / Contact Details
CHALCROFT LANE
NORTH BERSTEAD
WEST SUSSEX
PO21 5SX

Drawing Title:
SITE LOCATION MAPS

Purpose of issue:
PLANNING

Drawing Number:
100

Scale:	As Shown	Drawn:	PM	Date:	08.11.13	Issue:	
Checked:	BC	Date:	08.11.13	Approved:	AB	Date:	08.11.13
							A