



Specimen multi stem



Lime street trees



Specimen multi stem



Pleached Hornbeam

Formal Parterre garden to create positive setting to apartment block



Haddonstone Portland Stone Plinth



Haddonstone Crescent Sundial

Legend



Proposed trees



Proposed pleached trees




Shrub planting



Box hedging



Yew hedging

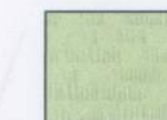

Grass



Brick paving



Bitumen macadam footpath




Tegula block paving



Bitumen macadam



Granite sett rumble strip

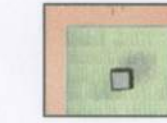

Sundial




Timber seats

Seating Details

6no. 2m Type 2 seat as supplied by Woodscape Ltd.

4no. 2x2m Type 2 corner seat as supplied by Woodscape Ltd.

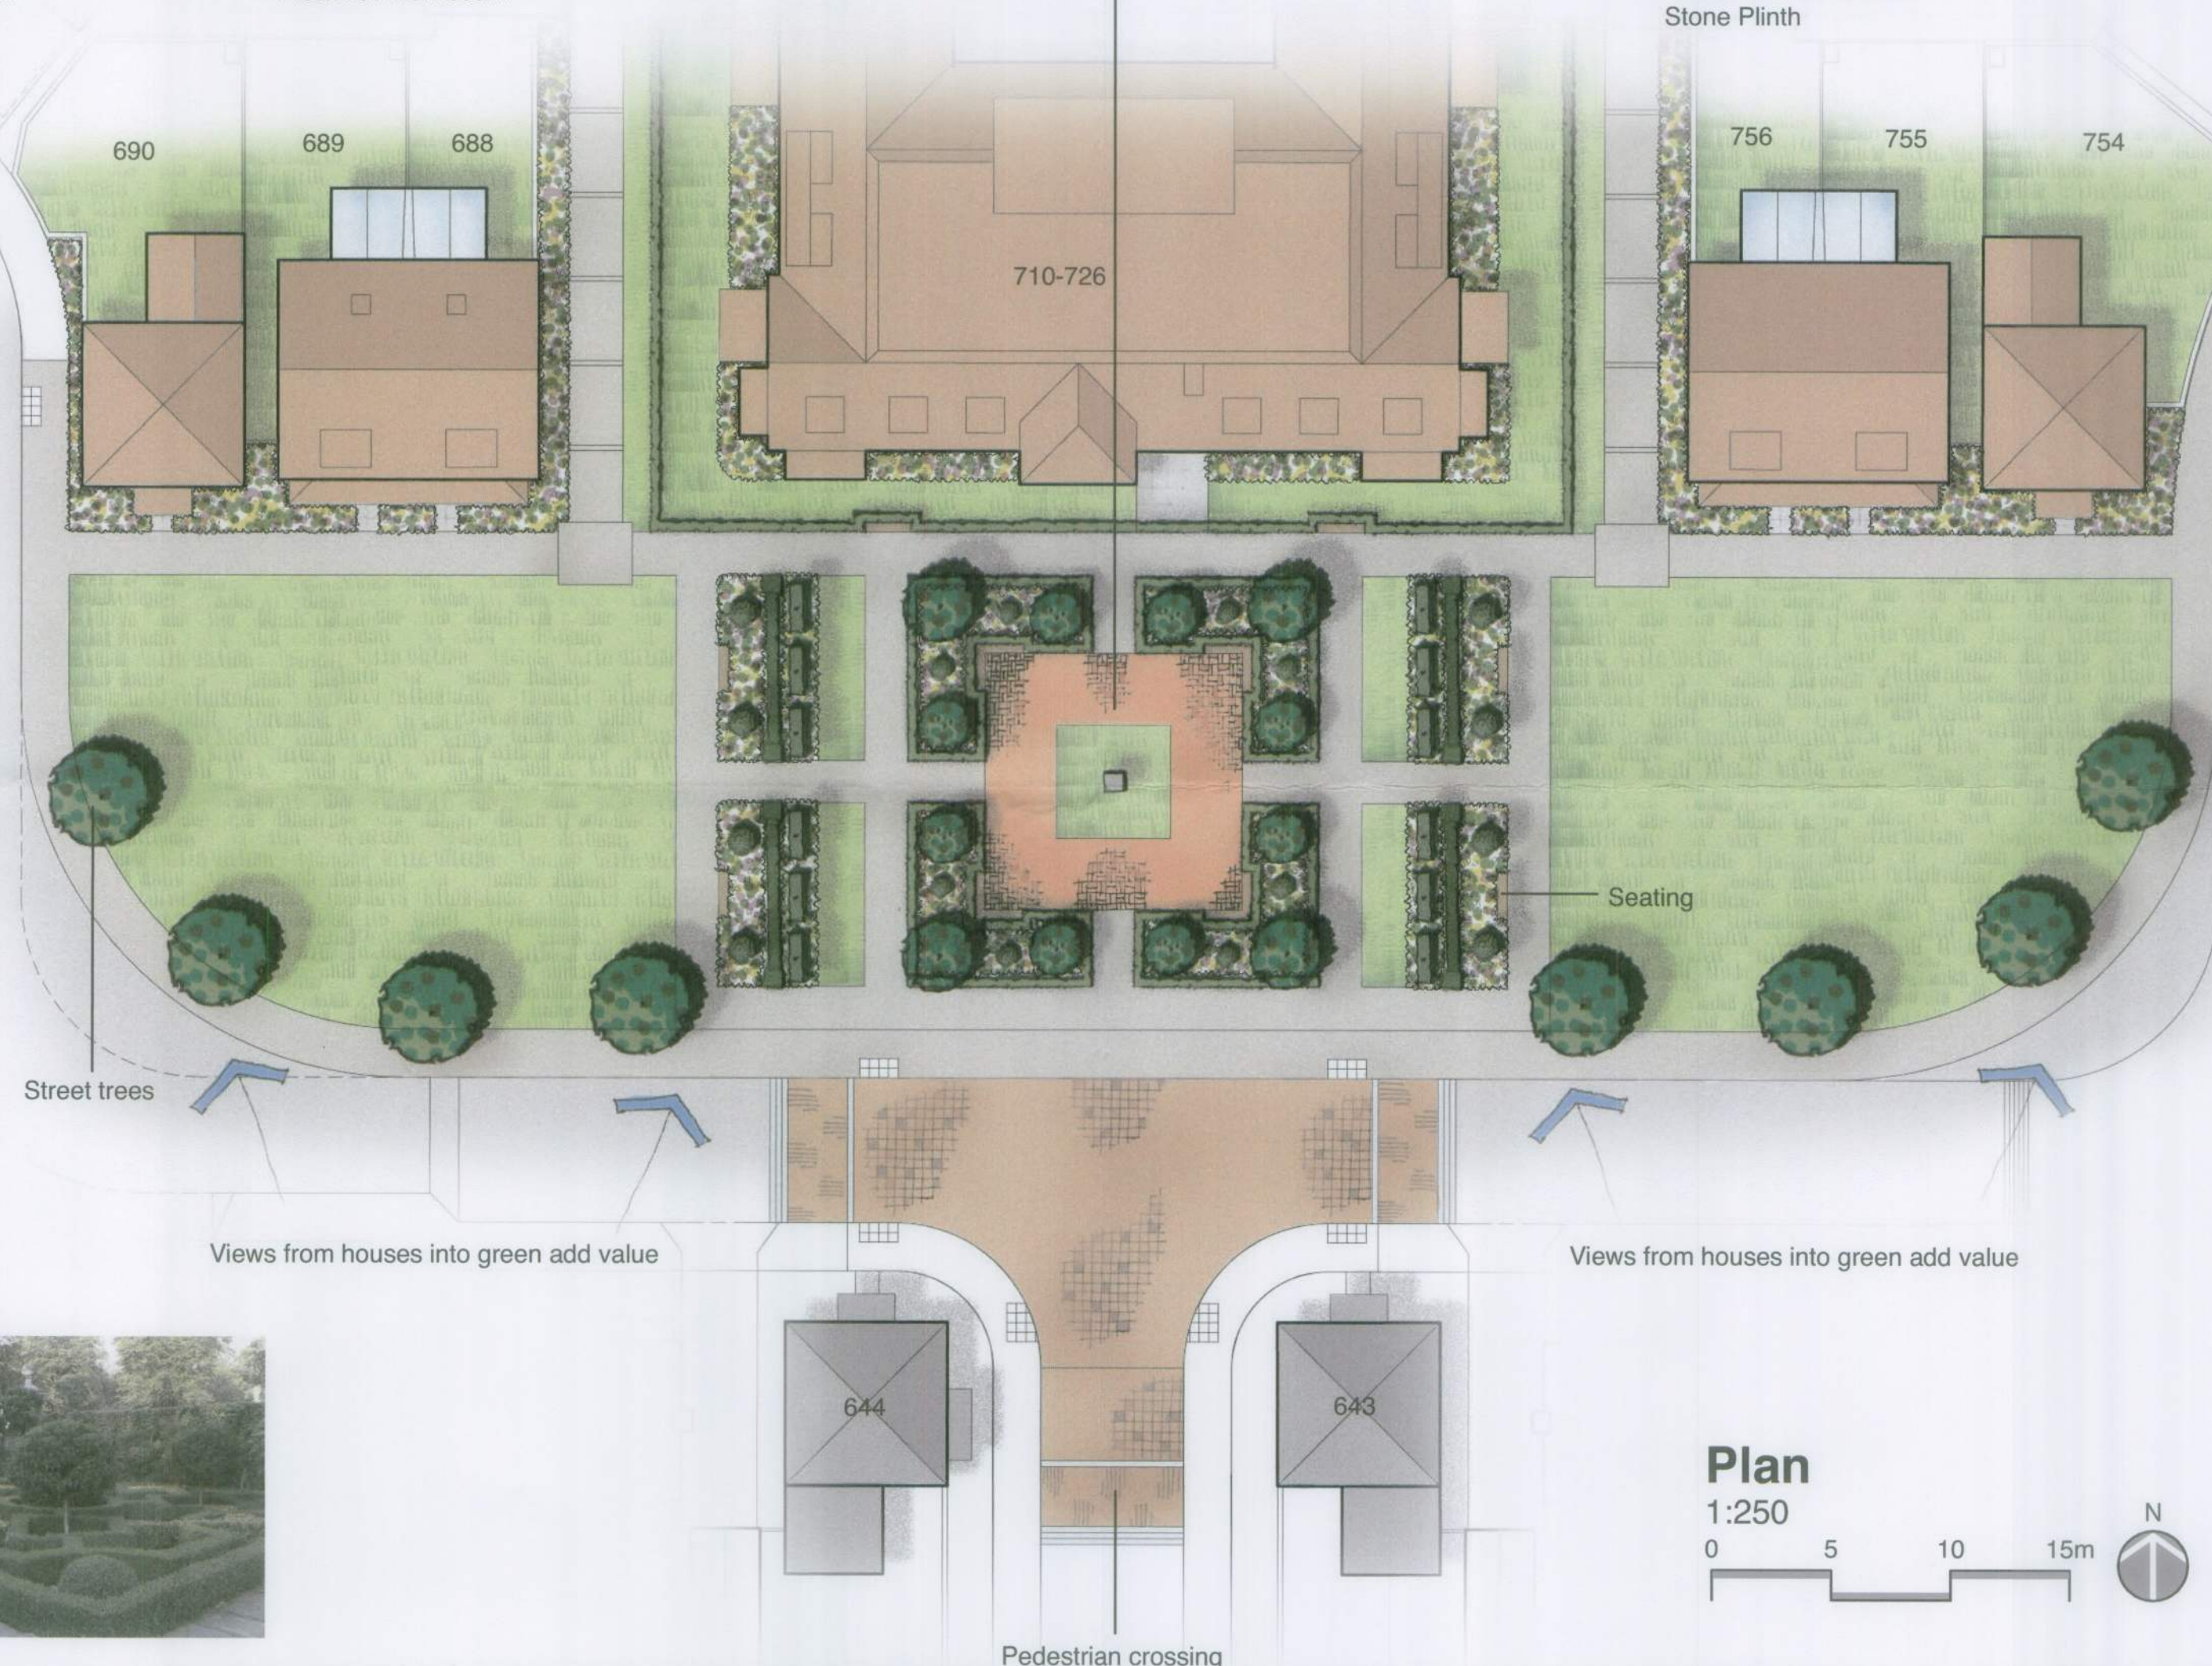

Plan

1:250

0 5 10 15m



Parterre garden



**Murdoch
Wickham**

Landscape Architecture & Masterplanning

South Ash Manor
South Ash Road
Ash
Sevenoaks
Kent TN15 7EN
T: +44(0) 1474 871265
www.murdochwickham.com

Client
Berkeley Homes

Date
December 2012

Drawn by
JM

Scale
1:250 @ A2

North Bersted
Square Landscape Masterplan
1332/001 Rev F