



Baseline Information

This drawing is based on WSP drawing
2037/PH2/GA/102 Rev BB

Health & Safety Comments

No specific comments

General Notes

None

Planting Notes

Groundworks
Grass and planted areas are to be excavated to the depths specified below and arisings removed to a site tip, except within the root protection areas of trees to be retained. Any hardcore or builders rubble within the formation is to be completely removed and levels made up if required with site subsoil. Prior to topsoiling operations the formation is to be cultivated/tipped to a depth of 150mm to alleviate any compaction/poor drainage. Areas inaccessible for machines are to be forked over by hand.

Topsoiling Depths
Turfed areas 150mm (25mm above adjacent hard surfaces).
Shrub areas 450mm (30mm below adjacent hard surfaces).

Tree Pits
Nursery stock trees - planting hole 1000mm x 1000mm x 600mm deep.
Semi mature trees - planting hole 1300mm x 1300mm x 1000mm deep.
Greenleaf's manual watering systems are to be incorporated within all tree pits as per the schedule below.

Trees 18-20cm girth - Root Rain Metro, code RRPC4.
Trees 20-35cm girth - Root Rain Civic, code RRCVIC1.
Where trees are close to service strips ReRoot 1000 root barriers are to be installed as indicated on the drawing.

Obtain further information from www.greenleaf.co.uk
Any waterlogged tree pits are to be positively drained before planting.

Trees and Shrubs
Trees and multi-stems are to be supplied by Deepdale in airpots or rootballs during the dormant season. www.deepdale-trees.co.uk
Specimen plants are to be supplied by Europlants. www.europlants.net
Shrubs are to be supplied in containers by Robin Tacchi Plants. www.robin-tacchi-plants.com
Hedges are to be supplied by Readyhedge. www.readyhedge.co.uk

Planting
All planted areas are to be mulched with 50mm of Melcourt Ornamental Bark Mulch. www.melcourt.co.uk
Rowlawn Medallion is to be used where turf is specified. www.rolawn.co.uk
All large specimen shrubs are to be underground guyed.

Hedging
The following hedging plants are to be planted in a single line:
Buxus sempervirens 4 plants/linear metre within bed 400mm wide. Hedge to be trimmed to an even height once planted.
Taxus baccata 2 plants/linear metre within bed 600mm wide. Hedge to be trimmed to 1.4m once planted.

Rev C 08.09.14 Removal of trees
Rev B 19.03.14 Footpath amended
Rev A 17.03.14 Planting amended

Revisions

Murdoch
Wickham

Landscape Architecture & Masterplanning

South Ash Manor
South Ash Road
Ash
Somerset
Kest
T515 7EN

T: +44(0) 1474 871265
F: +44(0) 1474 871269
m@murdochwickham.com
www.murdochwickham.com

Job Title

North Bersted

Client


Berkeley Homes

Drawing Title


Square Planting Plan

Date 28 March 2013
Scale 1:100 & 1:500 @ A1
Drawn NC

Drawing no. 1332/002
Rev. C

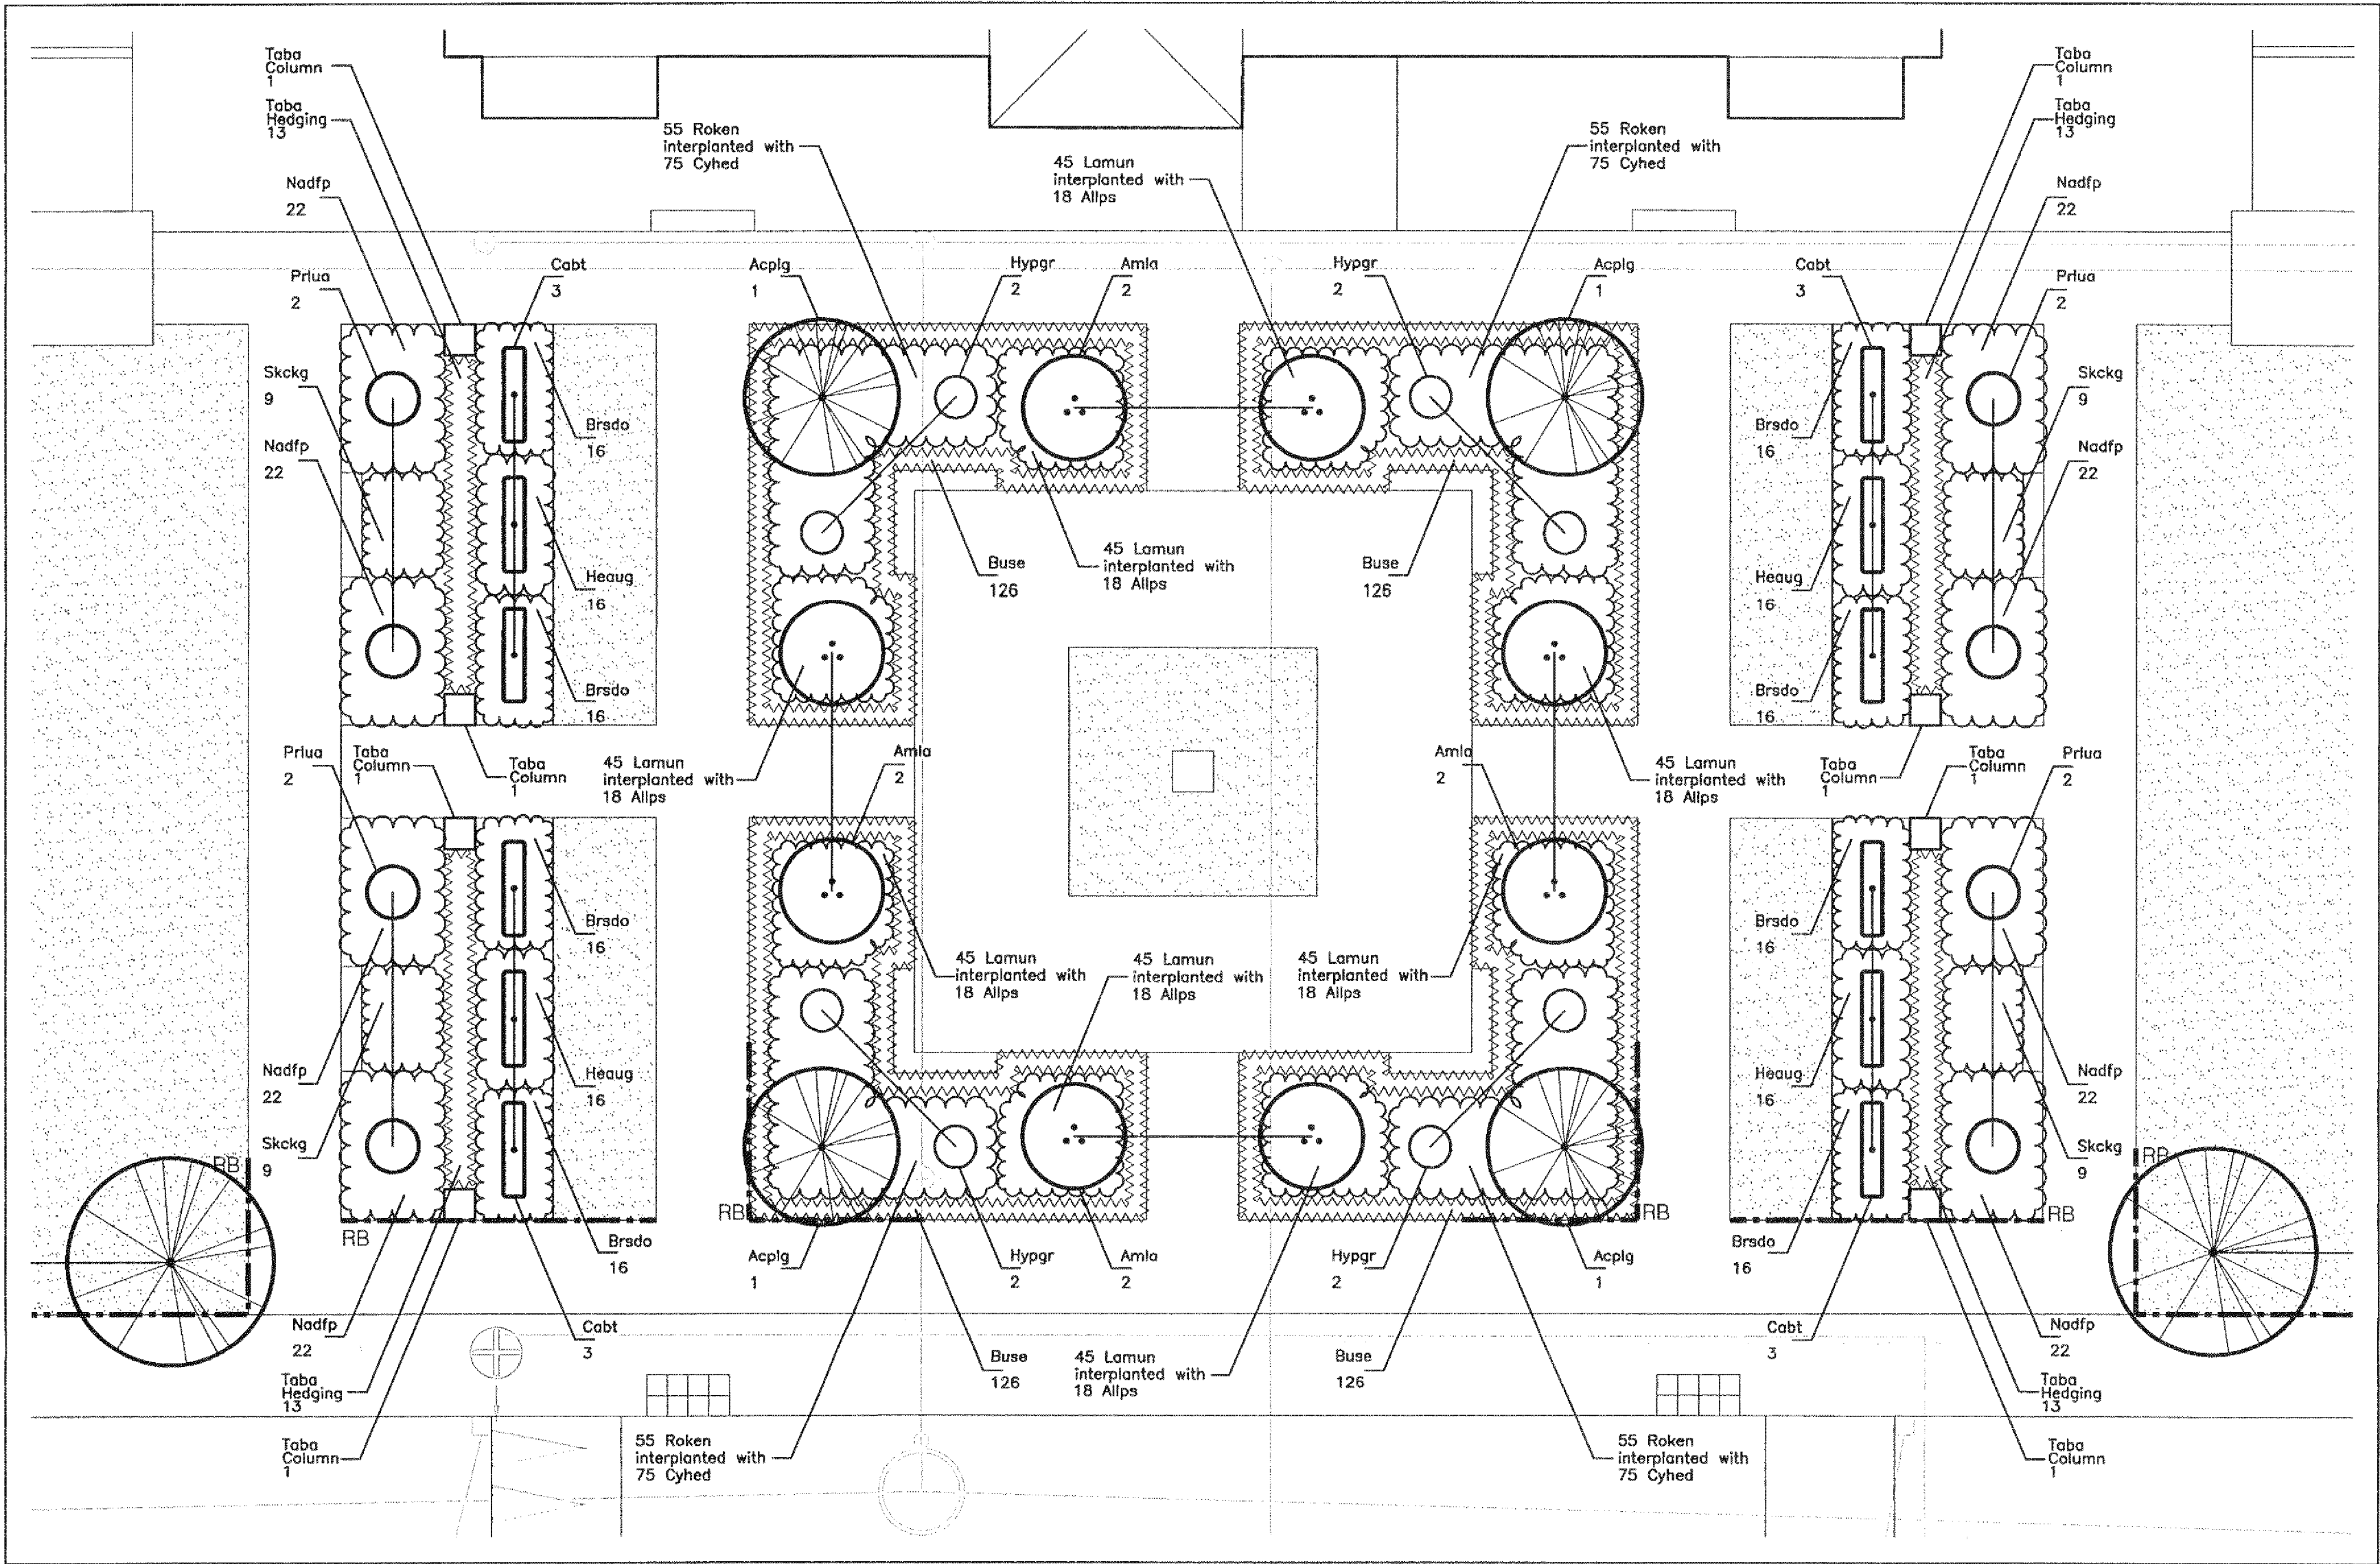

Main Square Planting 1:100

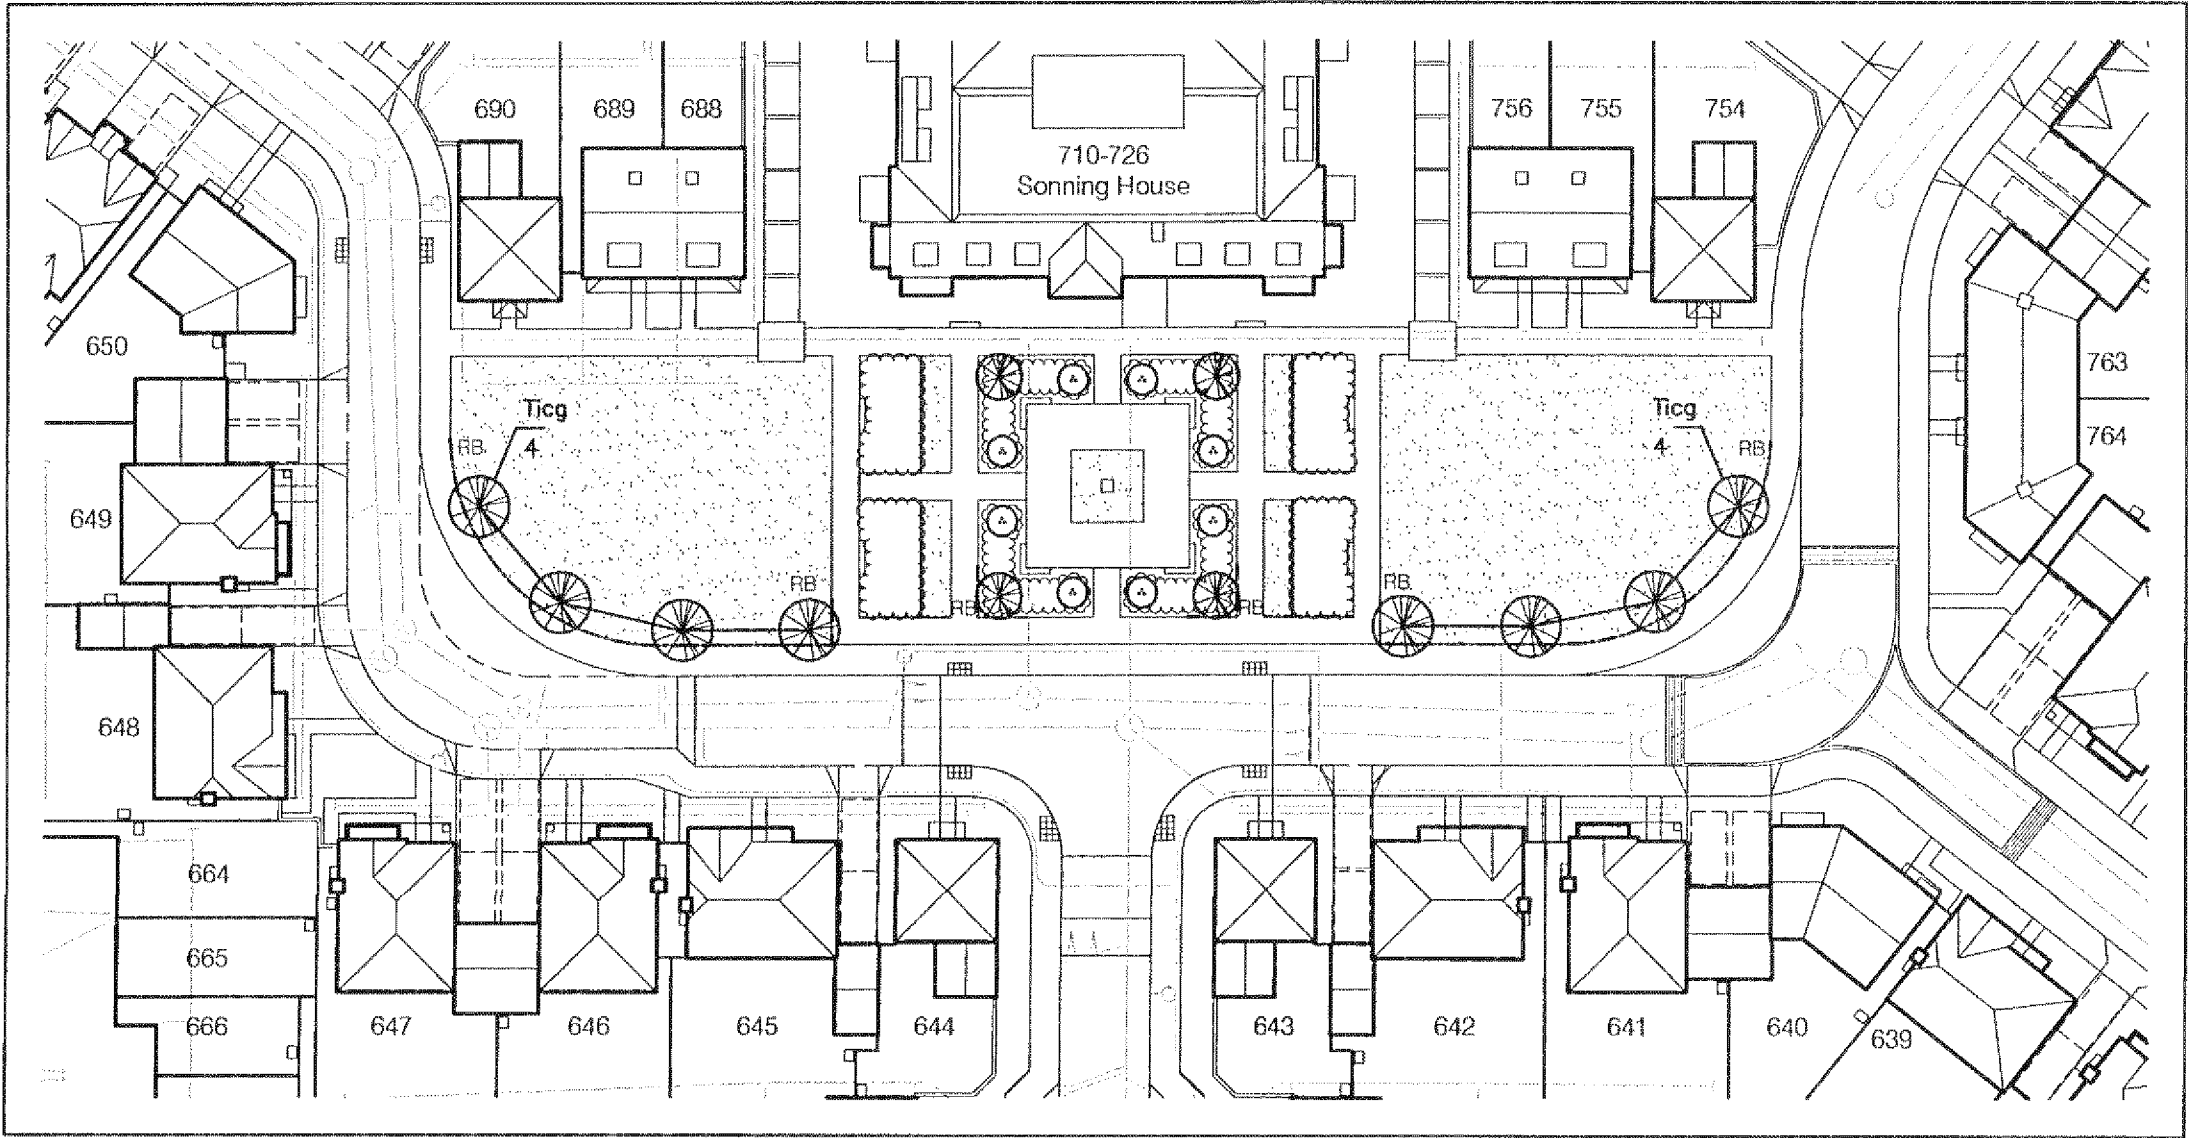

Tree Planting Plan 1:500

Planting Schedule

Trees & Multi-stems - are to be supplied in air-pots or can be rootballed if planted in winter			
Code Name	Scientific Name	Quantity	Size
Acplg	Acer platanoides 'Globosum'	4	30-35cm girth
Amla	Amelanchier lamarkii (multi stem)	8	3.0-3.5m high
Cabt	Carpinus betulus (pleached on 2.2m stem, 1.8m wide frame & 1.6m high	12	18-20cm girth
Ticg	Tilia cordata 'Green Spire'	8	30-35cm girth

Shrubs - all shrubs are to be supplied container grown (unless otherwise specified). (D) = diameter			
Code Name	Scientific Name	Quantity	Size
Allps	Allium hollandicum 'Purple Sensation'	144	2L
Brado	Brachyglottis Silver Dormouse	128	5L, 40-50cm (D)
Cyhed	Cyclamen hederiofolium	300	1L
Heaug	Hebe 'Autumn Glory'	64	5L, 40-60cm
Lamun	Lavendula 'Munstead'	360	5L
Nadfp	Nandina domestica 'Fire Power'	176	5L, 40-60cm (D)
Roken	Rosa 'Kent'	220	3L, 40-60cm
Skckg	Skimmia x confusa 'Kew Green'	36	5L, 40-60cm

Specimen plants - container grown clipped forms (unless otherwise specified)			
Code Name	Scientific Name	Quantity	Size
Hypgr	Hydrangea paniculata 'Grandiflora' (1/2 standard)	8	15L, 120-130cm
Priua	Prunus lusitanica 'Angustifolia'	8	160L, 250-300cm

Hedging - is to be supplied rootballed			
Code Name	Scientific Name	Quantity	Size
Buse	Buxus sempervirens (bushy 30-35cm dia.)	504	50-60cm
Taba	Taxus baccata (preformed clipped section 60cm square)	8	160cm
Taba	Taxus baccata (bushy with branching to base)	52	140-160cm