


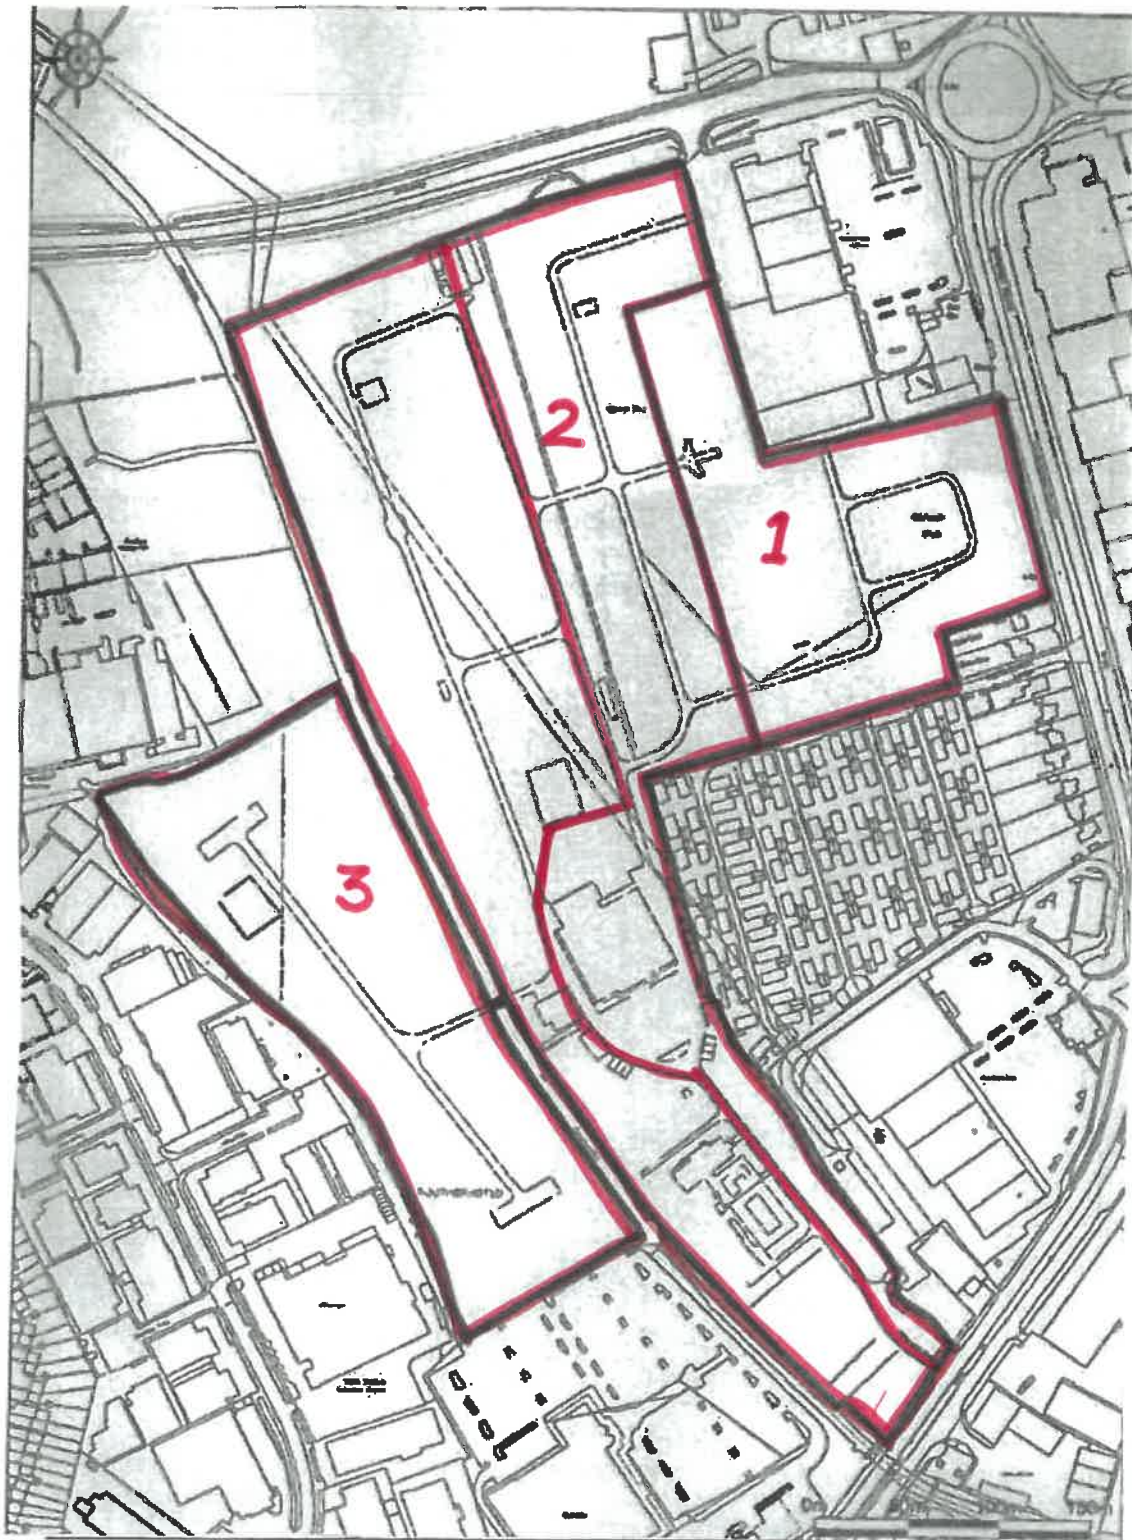

Willis & Co.

Chartered Town Planners
30 The Causeway, Chippenham, Wiltshire, SN15 3DB.
Telephone; 01249 444975 Facsimile; 01249 655556
Email; willisplan@aol.com

Client; Riverside Caravan Centre
Riverside Caravan Centre, Shripney Road, Bogor Regis

Location plan

Scale; 1:4,000

Date; October 2019

Drawing no; DWG 01/A

This drawing is copyright and may not be reproduced, in whole or part, without the express consent of Willis & Co.
Reproduced from the Ordnance Survey map with the permission of the Controller of Her Majesty's Stationery Office,
Licence Number AL 51841A/0001

REV A: APRIL 2020 - ZONES 1, 2 AND 3 ADDED