



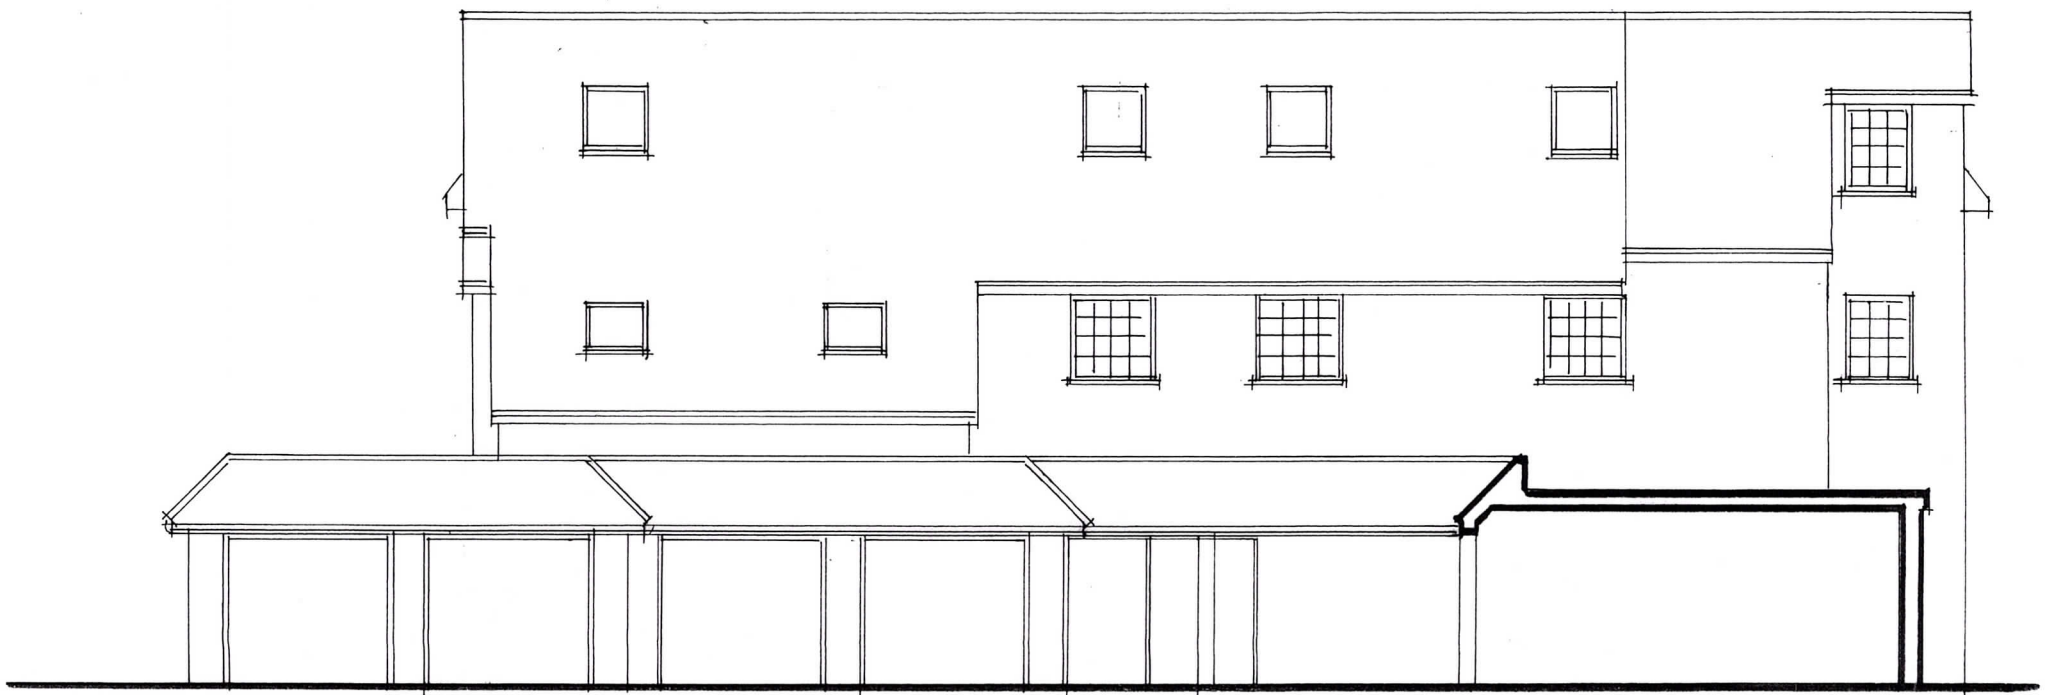

S.W. elevation
scale 1:100 at A3

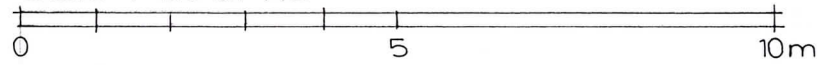

N.E. elevation

RJCA Chartered Architects
The White House, 2 Lavant Road
Chichester, West Sussex PO19 5RQ
Tel: 01243 779600
Mobile: 07973435493
Email: rjcatkinson@btinternet.com

Project Name: 377-379 Chichester Road, Bognor Regis

Drawing: NE & SW elevations as existing – (1:100@A3)

Drawing Number: 2020/29/04 Rev.