

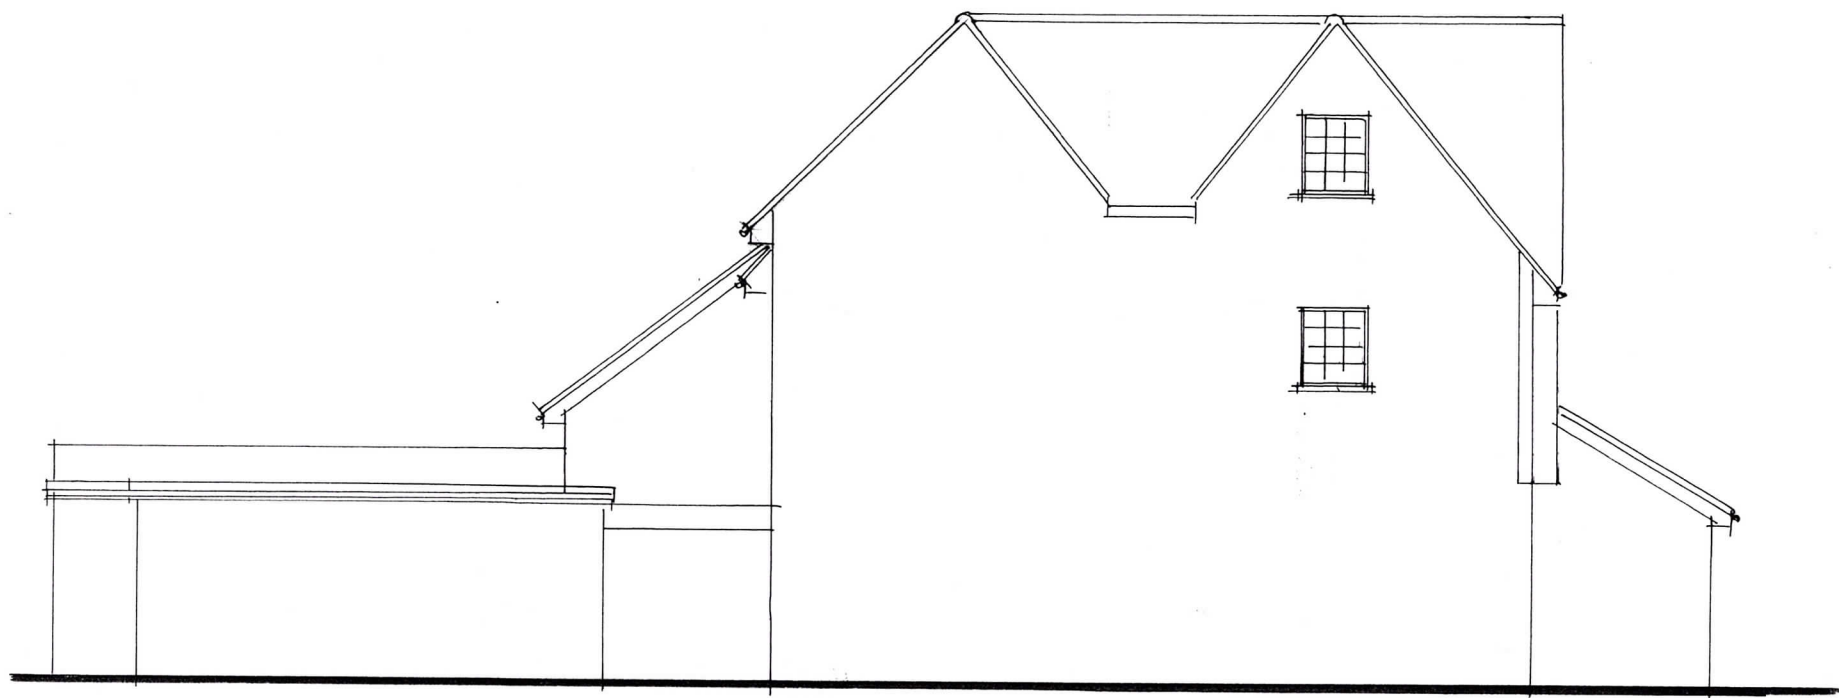


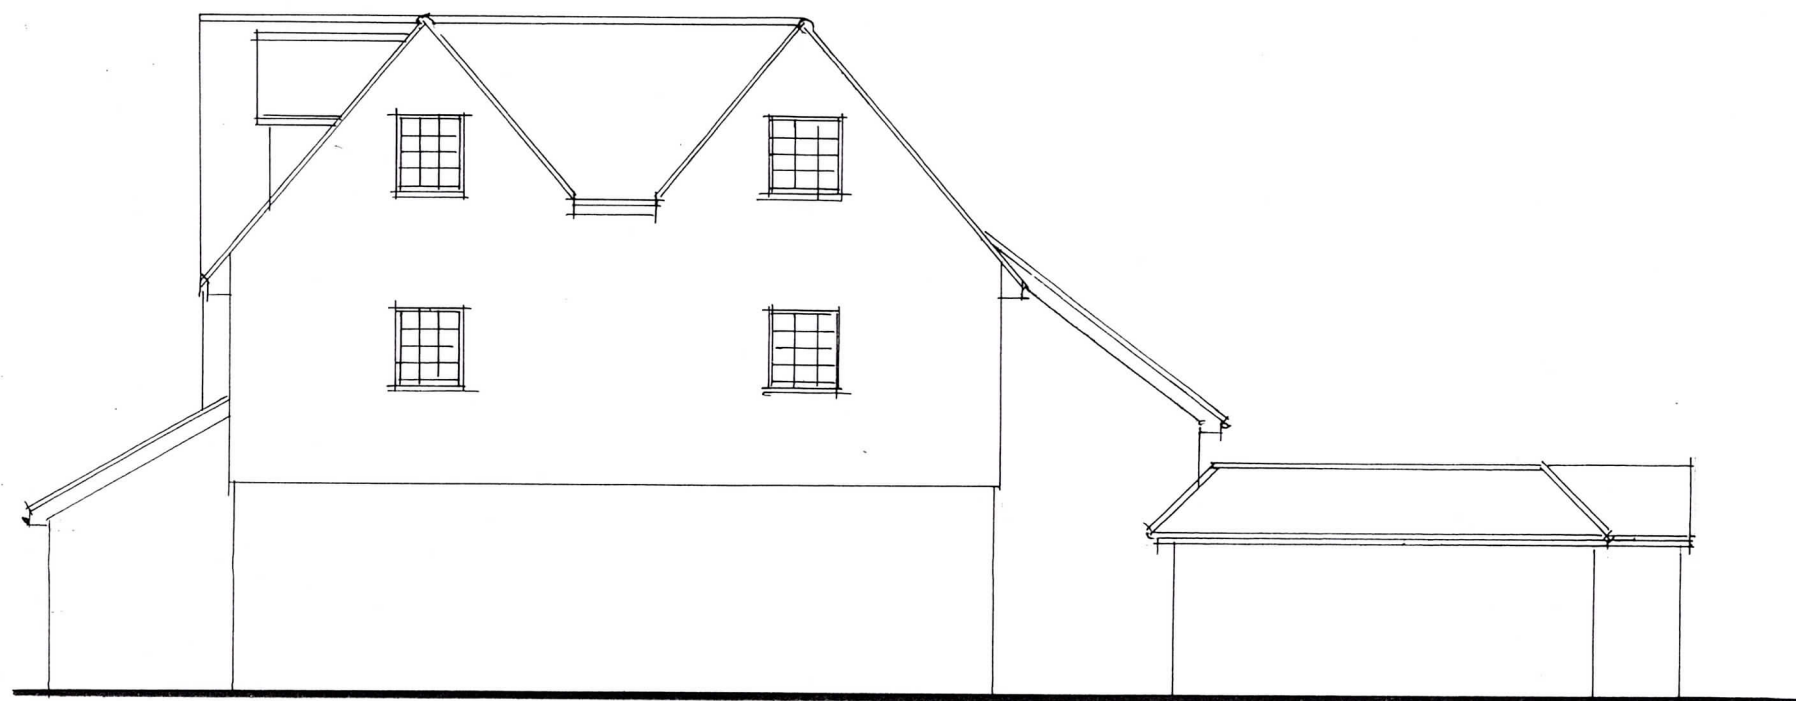

SE. elevation

Scale 1:100 at A3

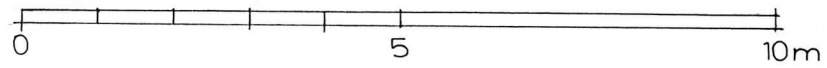

N.W. elevation

RJCA Chartered Architects
 The White House, 2 Lavant Road
 Chichester, West Sussex PO19 5RQ
 Tel: 01243 779600
 Mobile: 07973435493
 Email: rjcatkinson@btinternet.com

Project Name: 377-379 Chichester Road, Bognor Regis

Drawing: NW & SE elevations as existing – (1:100@A3)

Drawing Number: 2020/29/05 Rev.