


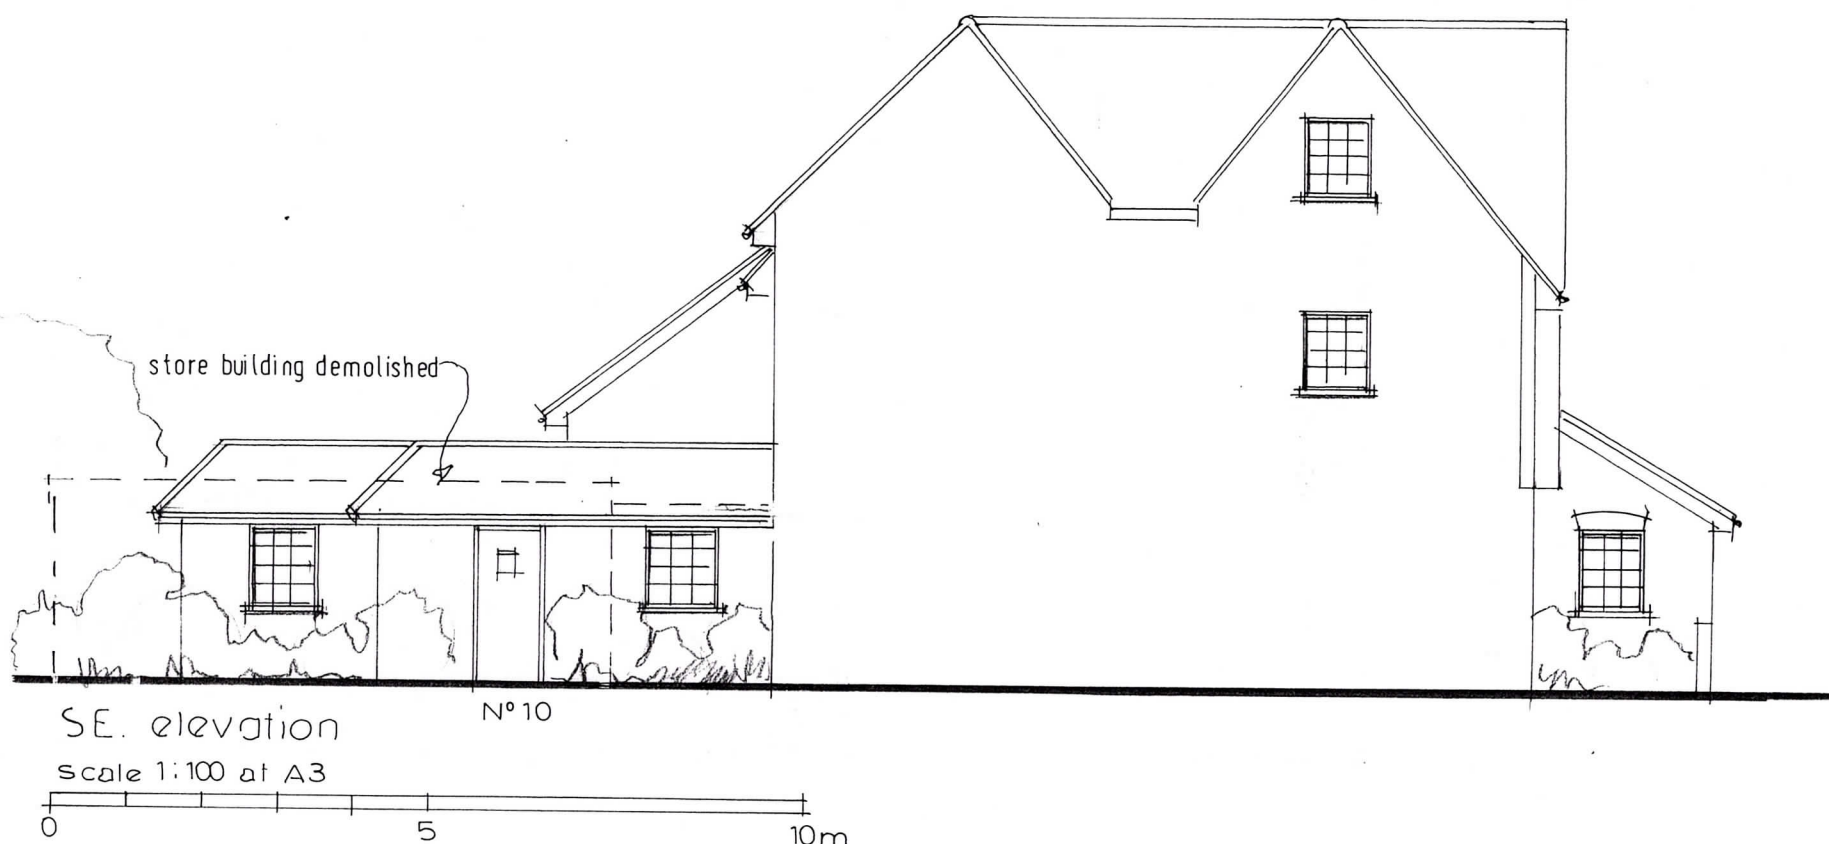

**RJCA Chartered Architects**  
 The White House, 2 Lavant Road  
 Chichester, West Sussex PO19 5RQ  
 Tel: 01243 779600  
 Mobile: 07973435493  
 Email: rjcatkinson@btinternet.com

**Project Name:** 377-379 Chichester Road, Bognor Regis

**Drawing:** Proposed NW & SE elevations – (1:100@A3)

**Drawing Number:** 2020/29/09 Rev.