



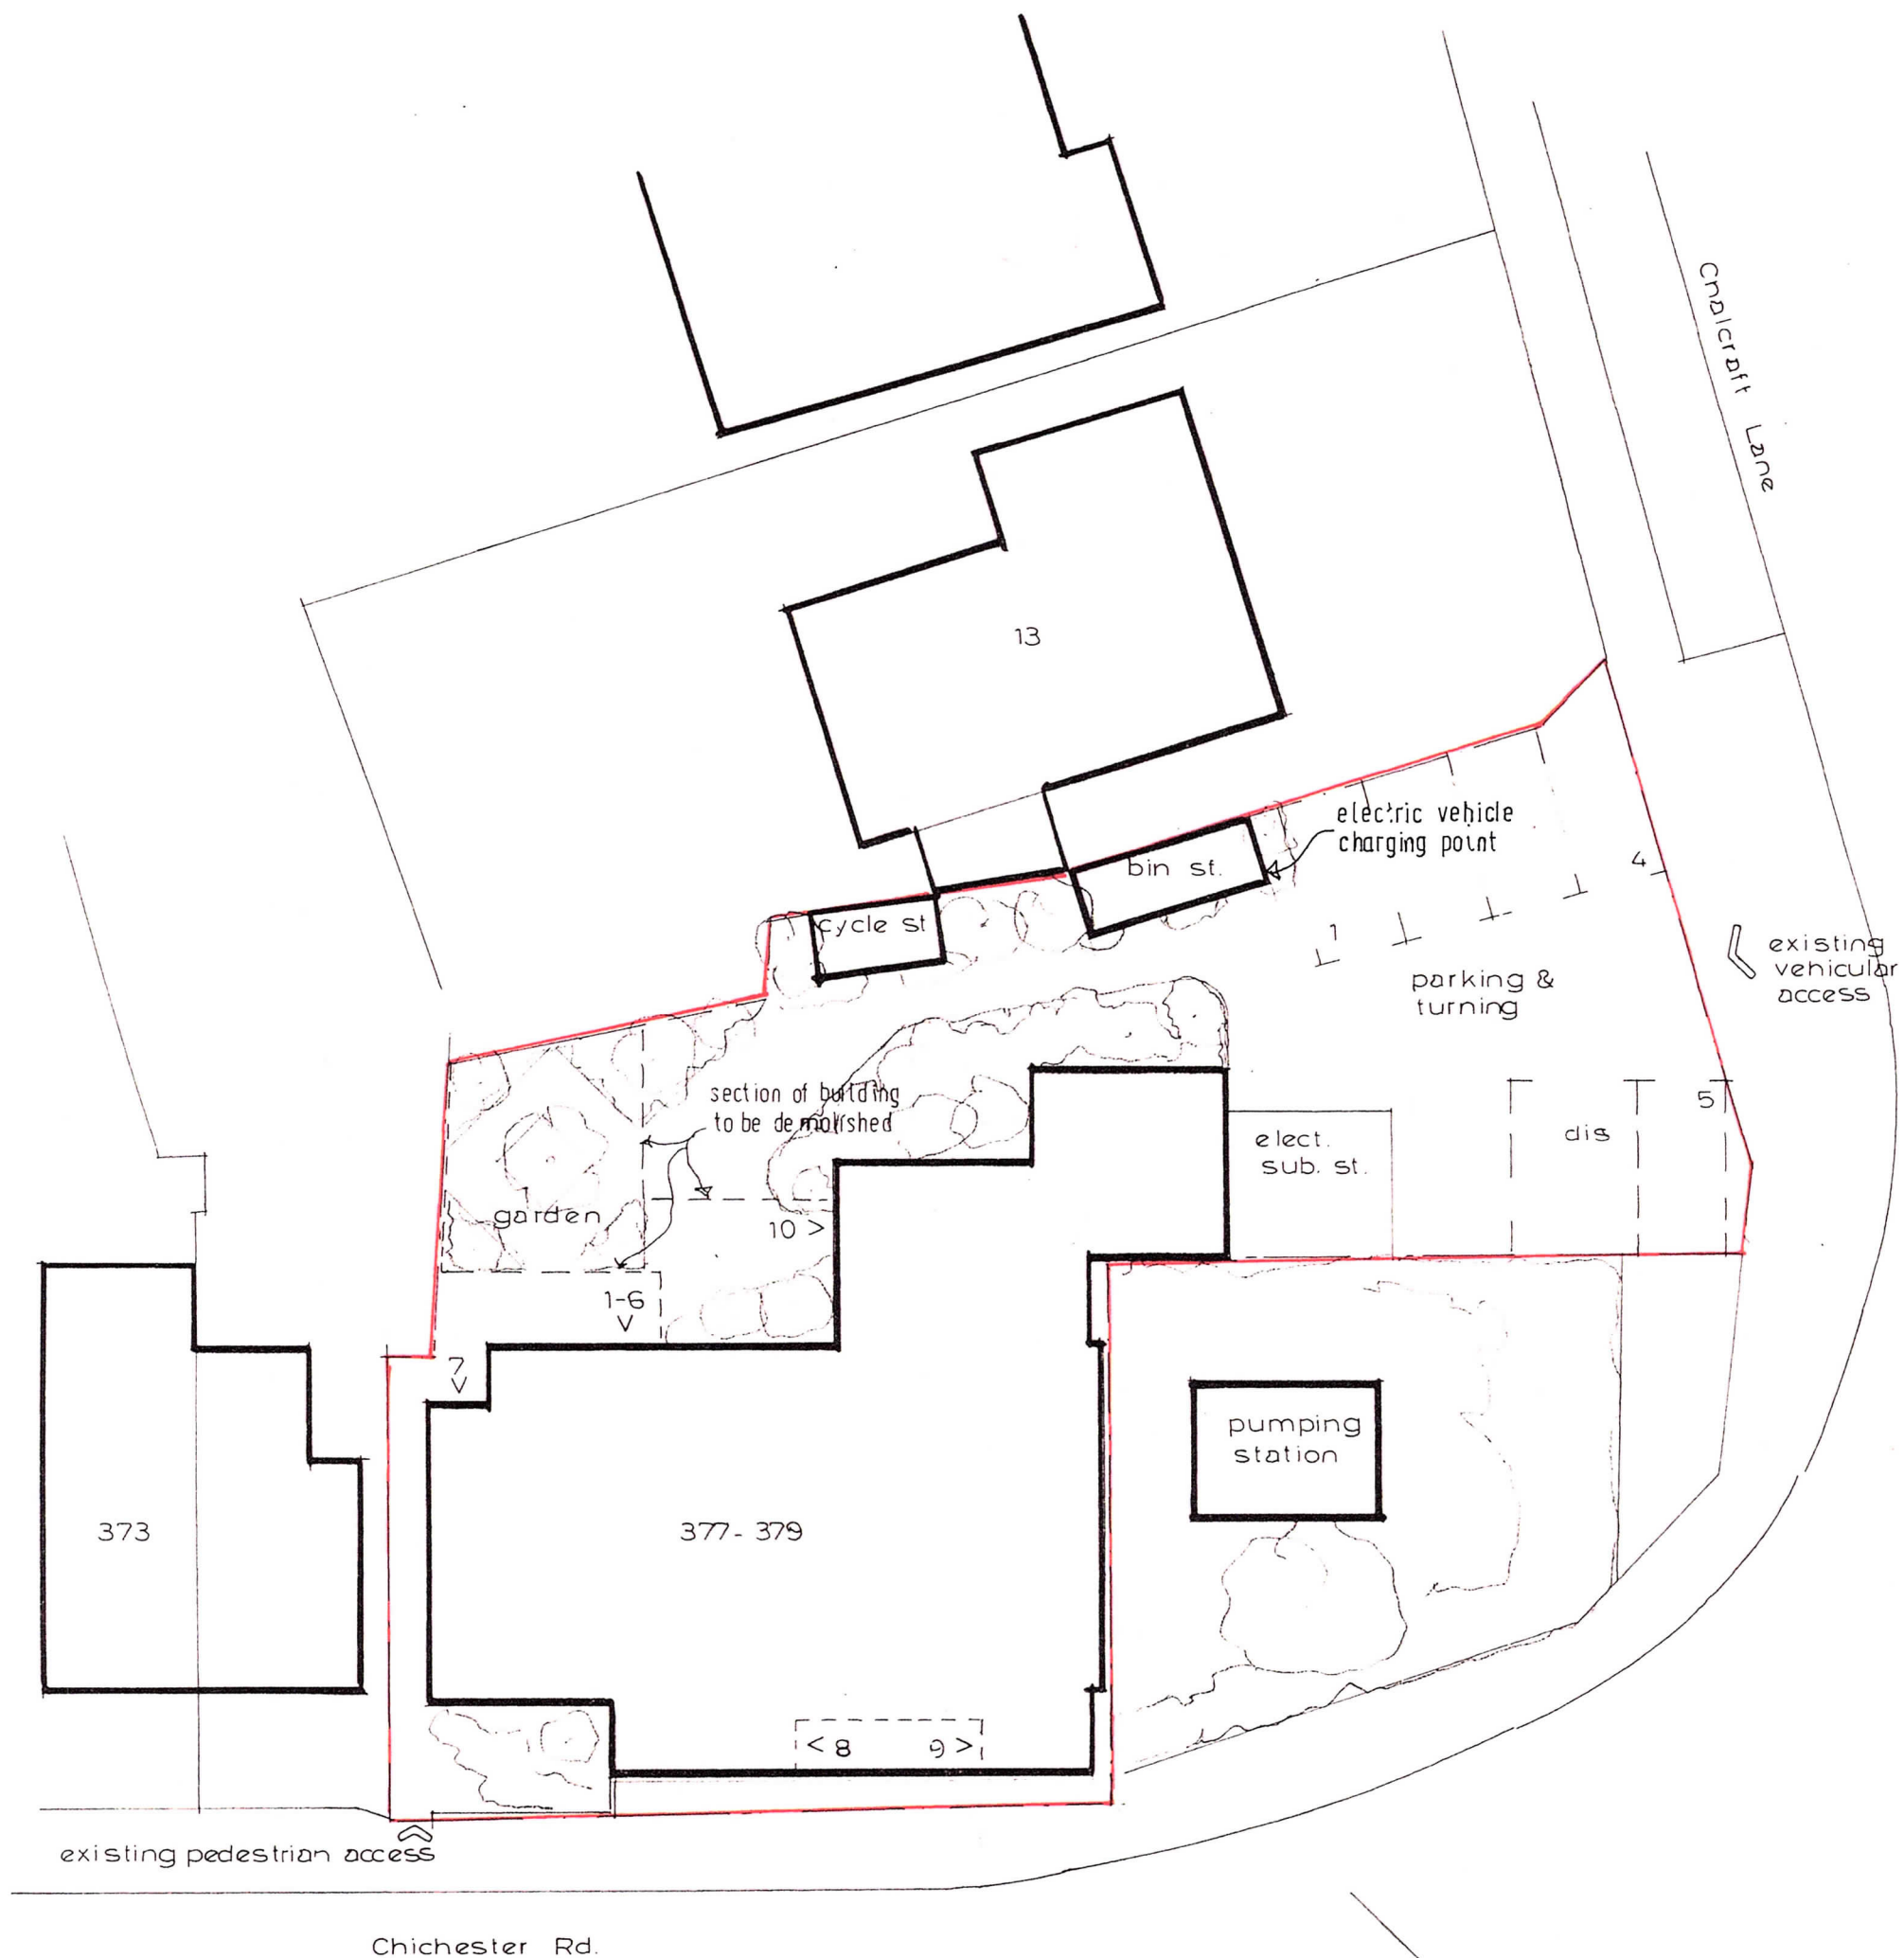

scale 1:200 at A3

0 5 10 15m

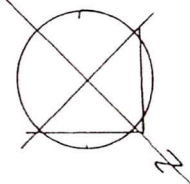

RJCA Chartered Architects
 The White House, 2 Lavant Road
 Chichester, West Sussex PO19 5RQ
 Tel: 01243 779600
 Mobile: 07973435493
 Email: rjcatkinson@btinternet.com

Project Name: 377-379 Chichester Road, Bognor Regis

Drawing: Block and site layout plan- (1:200@A3)

Drawing Number: 2020/29/10 Rev.