
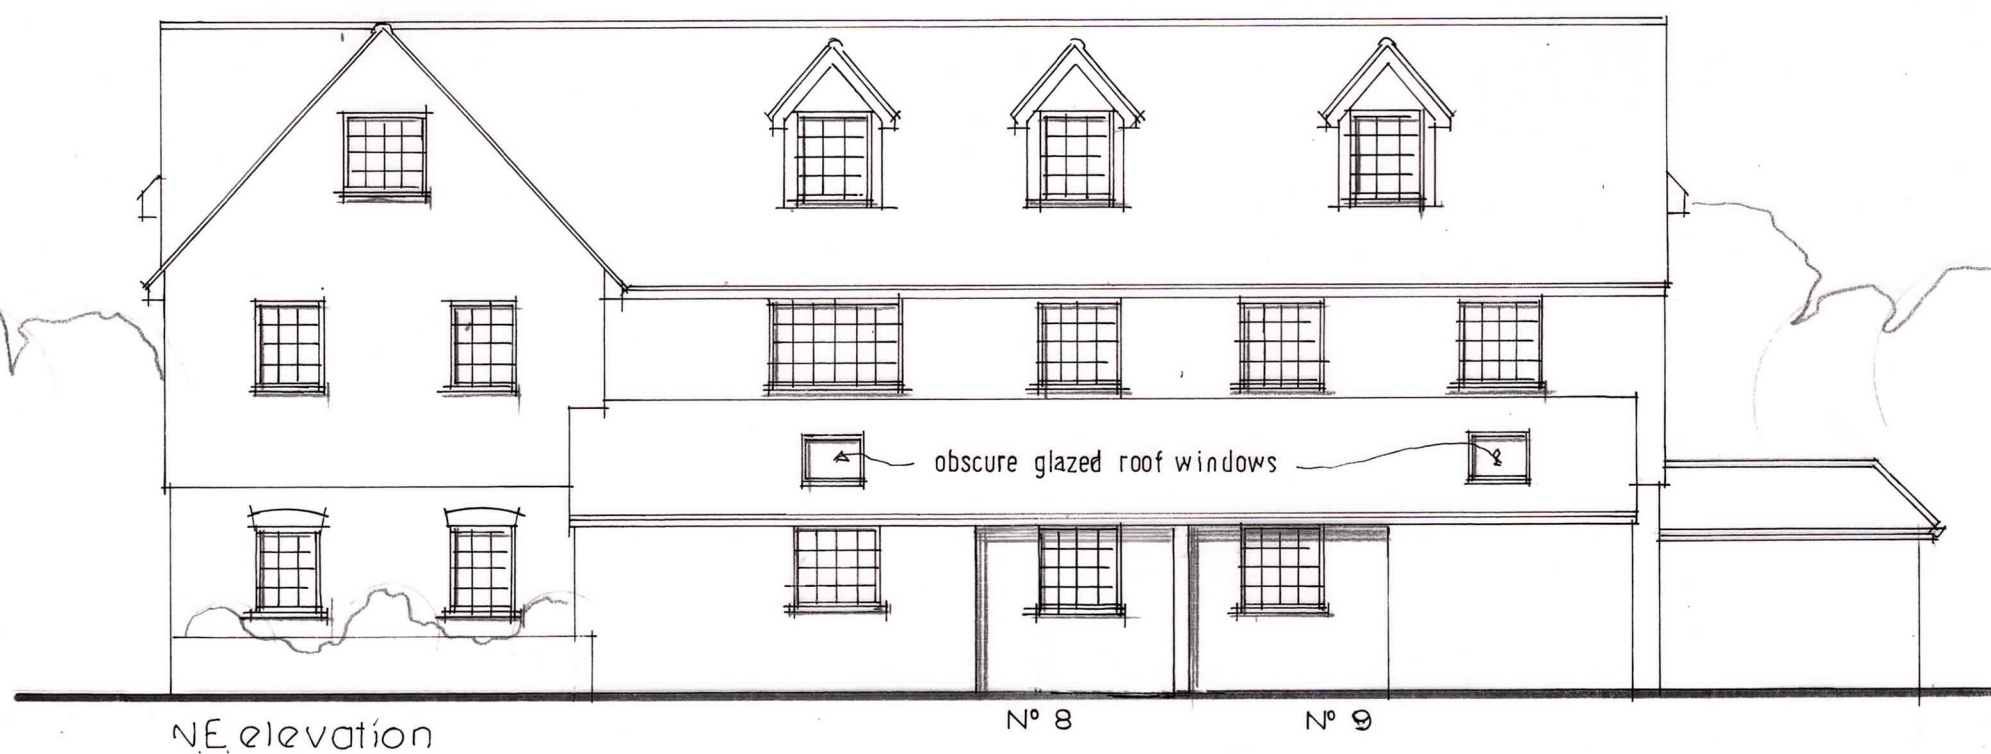


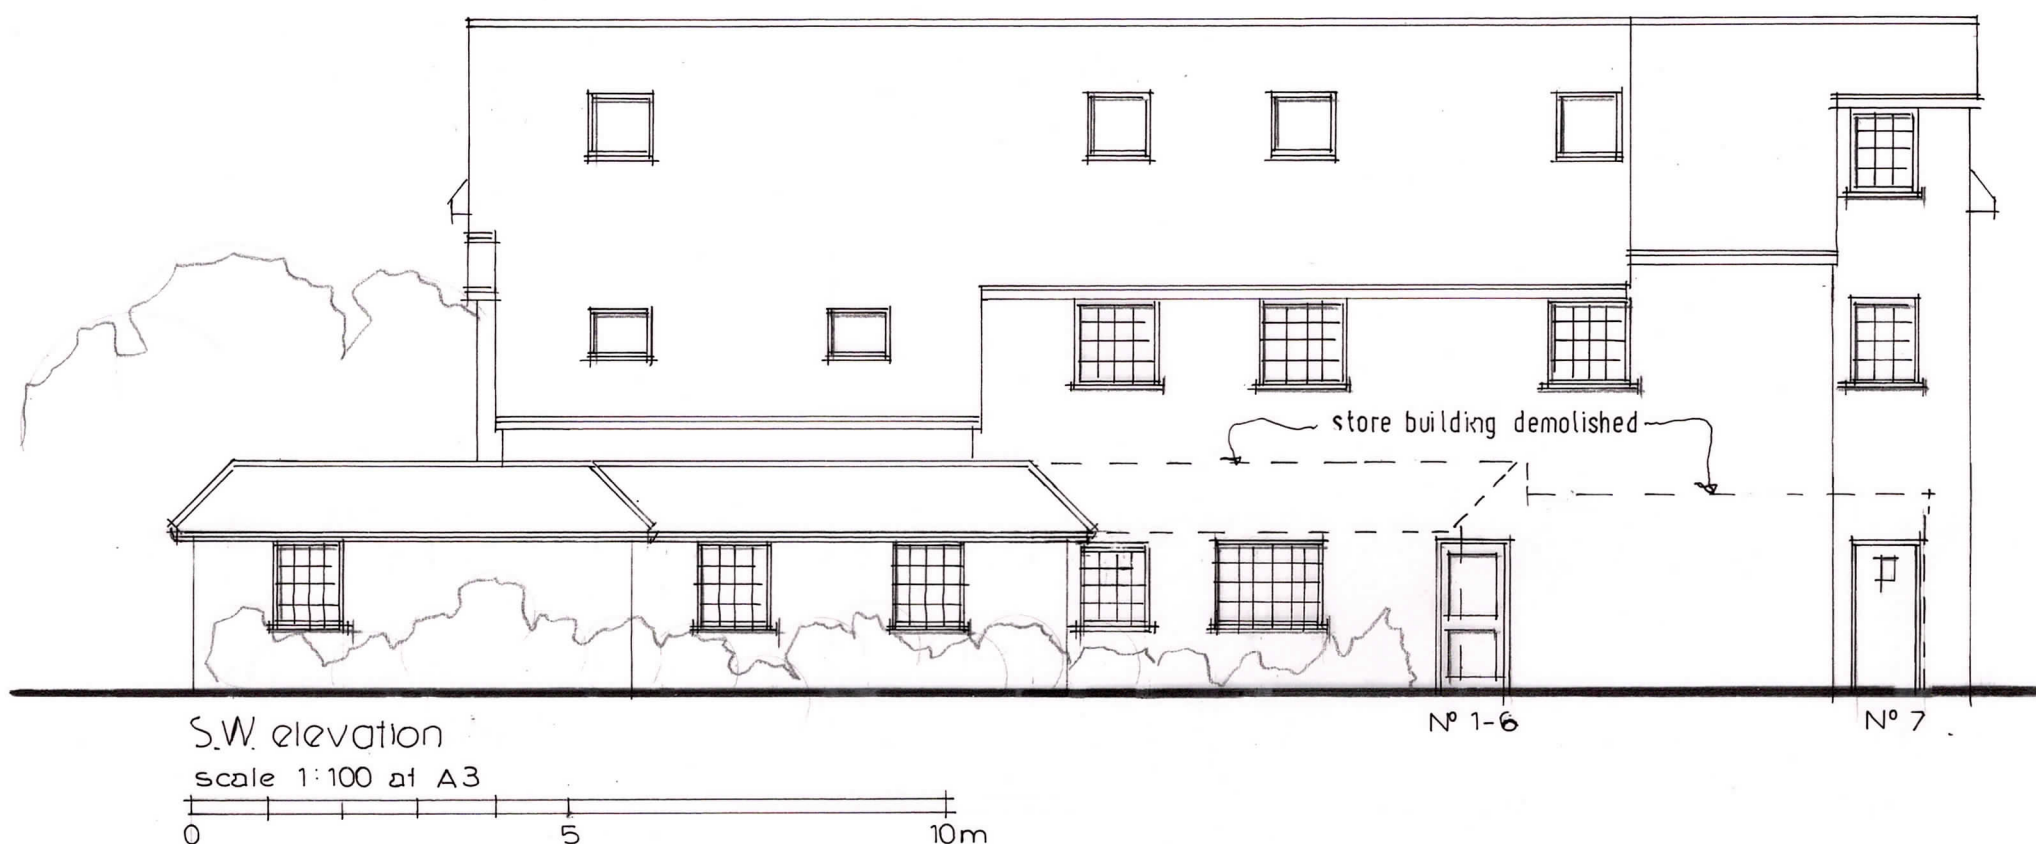

08/03/2021
REV A WINDOW ADDED TO N.E. ELEV. UNIT 8

RJCA Chartered Architects
The White House, 2 Lavant Road
Chichester, West Sussex PO19 5RQ
Tel: 01243 779600
Mobile: 07973435493
Email: rjcatkinson@btinternet.com

Project Name: 377-379 Chichester Road, Bognor Regis

Drawing: Proposed NE & SW elevations - (1:100@A3)

Drawing Number: 2020/29/08 Rev. A