
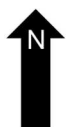
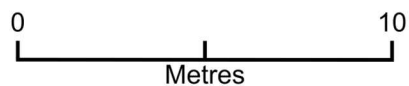


Erection of conservatory

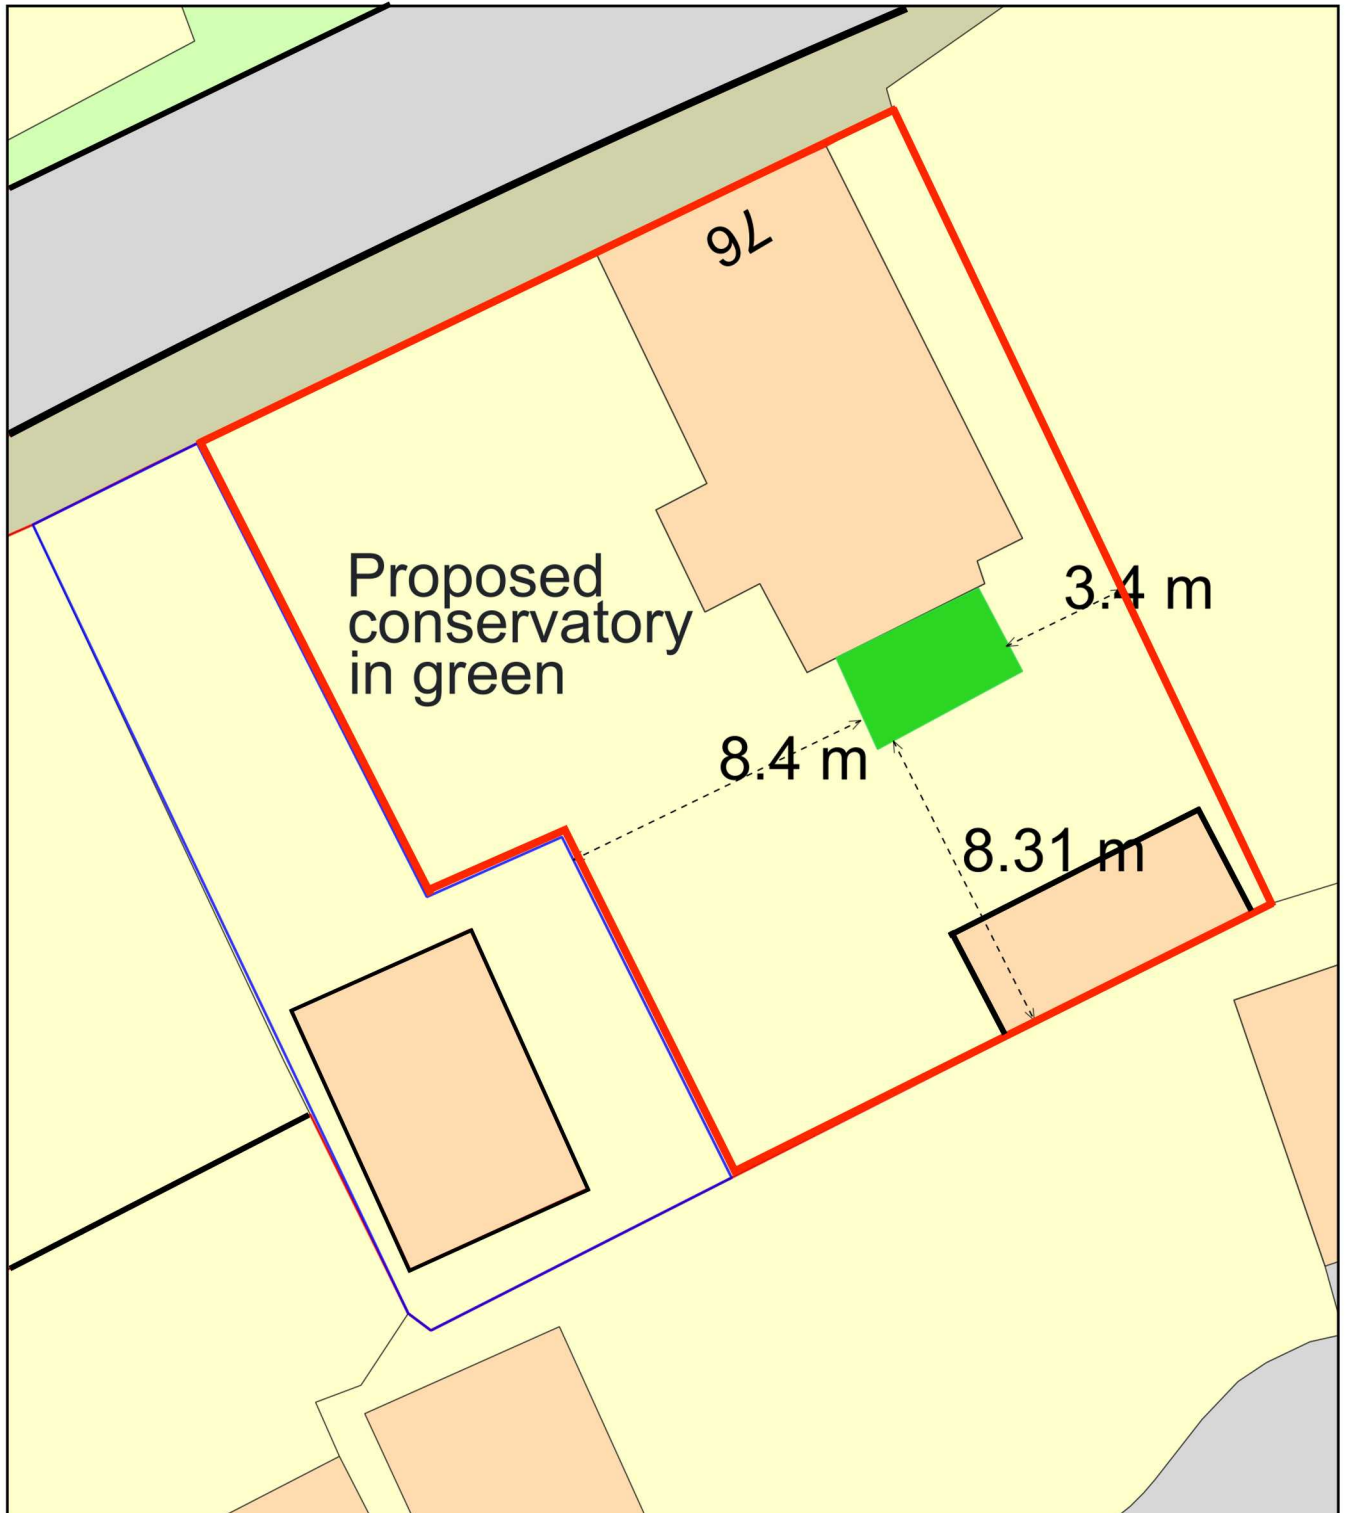

Plan Produced for: PMullans

Date Produced: 04 Feb 2022

Plan Reference Number: TQRQM22035103709370

Scale: 1:200 @ A4