




# SHEET. 2. PROPOSALS

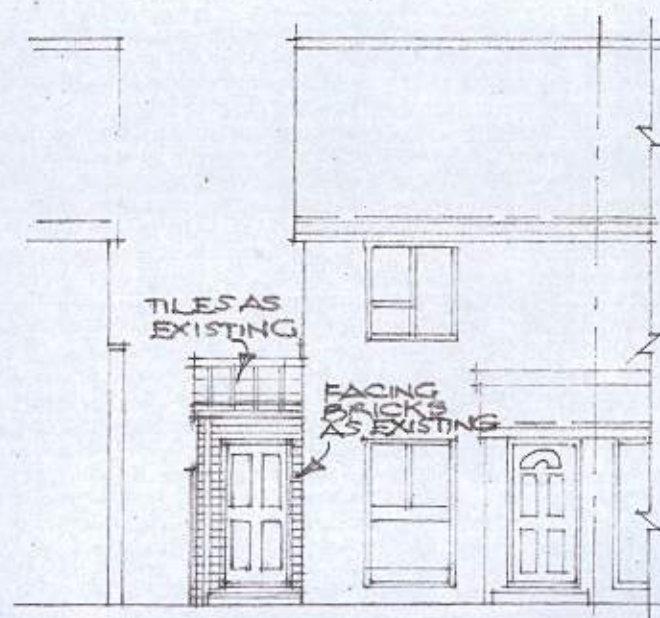

FRONT (SOUTH) ELE.

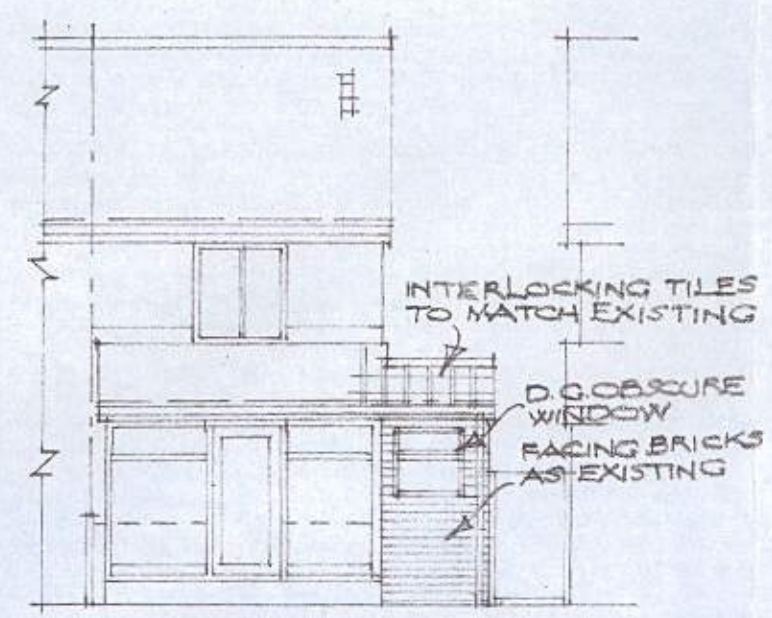


REAR (NORTH) ELE.

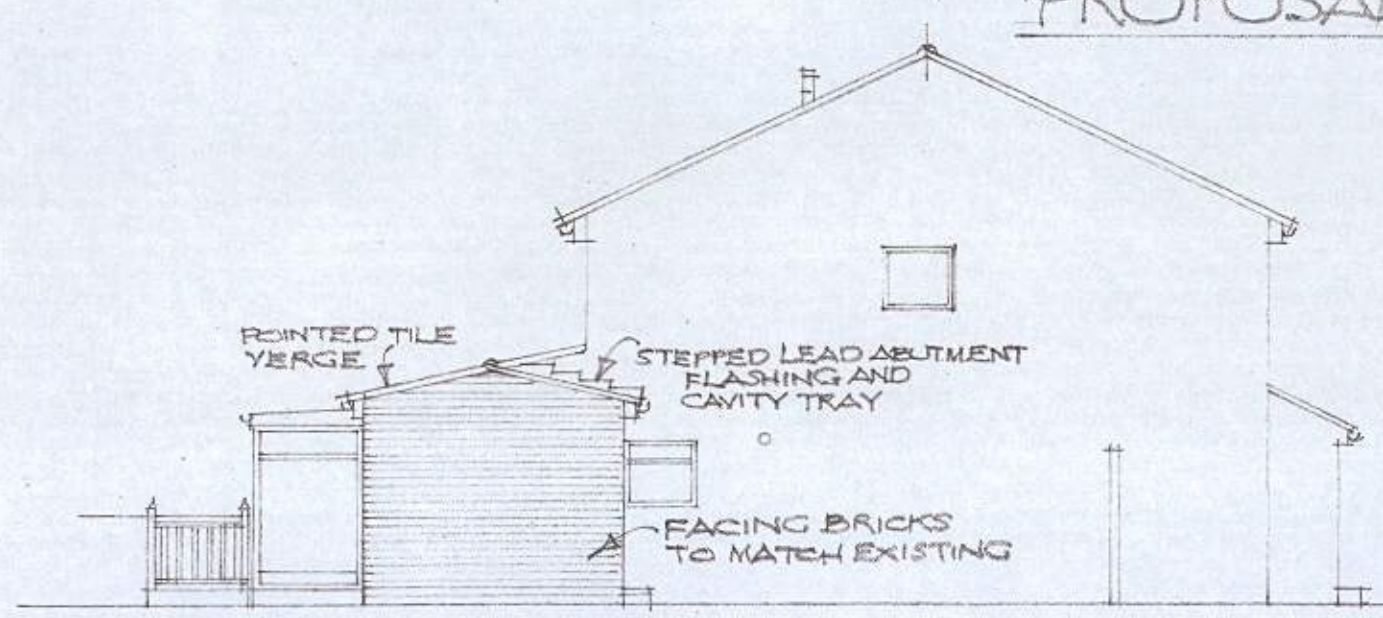


SIDE (WEST) ELE.

PROPOSED SINGLE STOREY SIDE EXTENSION AT  
14, STONEAGE CLOSE, NORTH BERSTED, BOGNOR. PO22 9QN  
FOR MR AND MRS C. ARCHER. SCALES 1:100/500

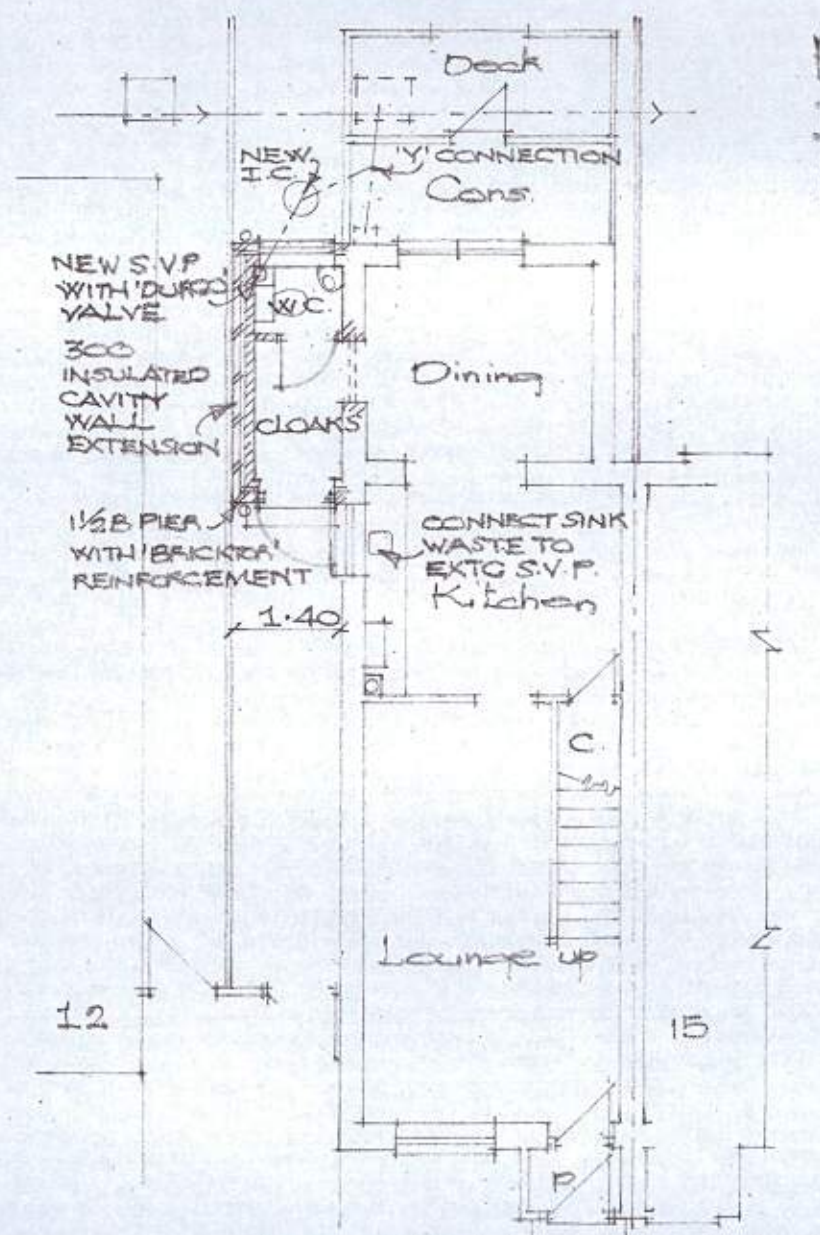

GROUND FLOOR PLAN

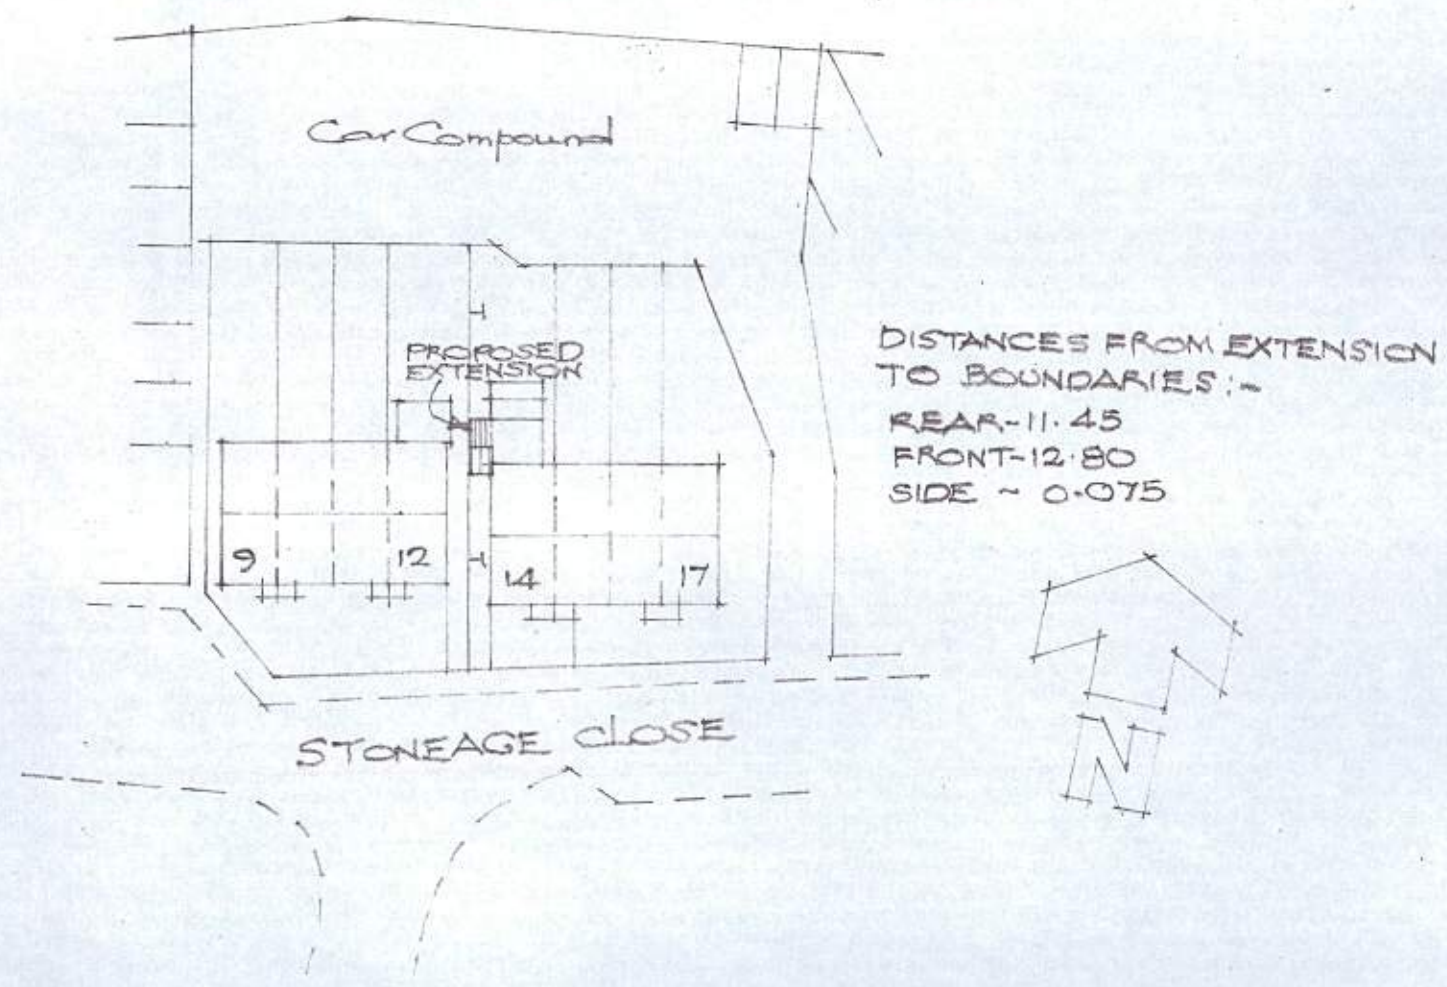

SITE PLAN (1:500)