
originator


checked

- ~~Do not scale from this drawing; use figured dimensions only; if in doubt ask Douglas Briggs Partnership (01243 574611 or; email:enquiries@douglasbriggspartnership.com)~~
- All dimensions must be checked on site prior to commencement of works and fabrication.
- This drawing/document is to be read in conjunction with other consultants/suppliers information and the Architects contract drawings and specifications etc.
- Any discrepancies between different pieces of information that have been supplied shall be notified immediately to Douglas Briggs Partnership.
- Any departure from dimensions provided by DBP and the locations, positions or dimensions given in Planning and Building Control approvals shall be notified to Douglas Briggs Partnership prior to departure.
- This design and copyright remains the property of Douglas Briggs Partnership LLP unless expressly released in writing by Douglas Briggs partnership LLP.

2 Ha BLOCK OF POLYTUNNELS

1:1000

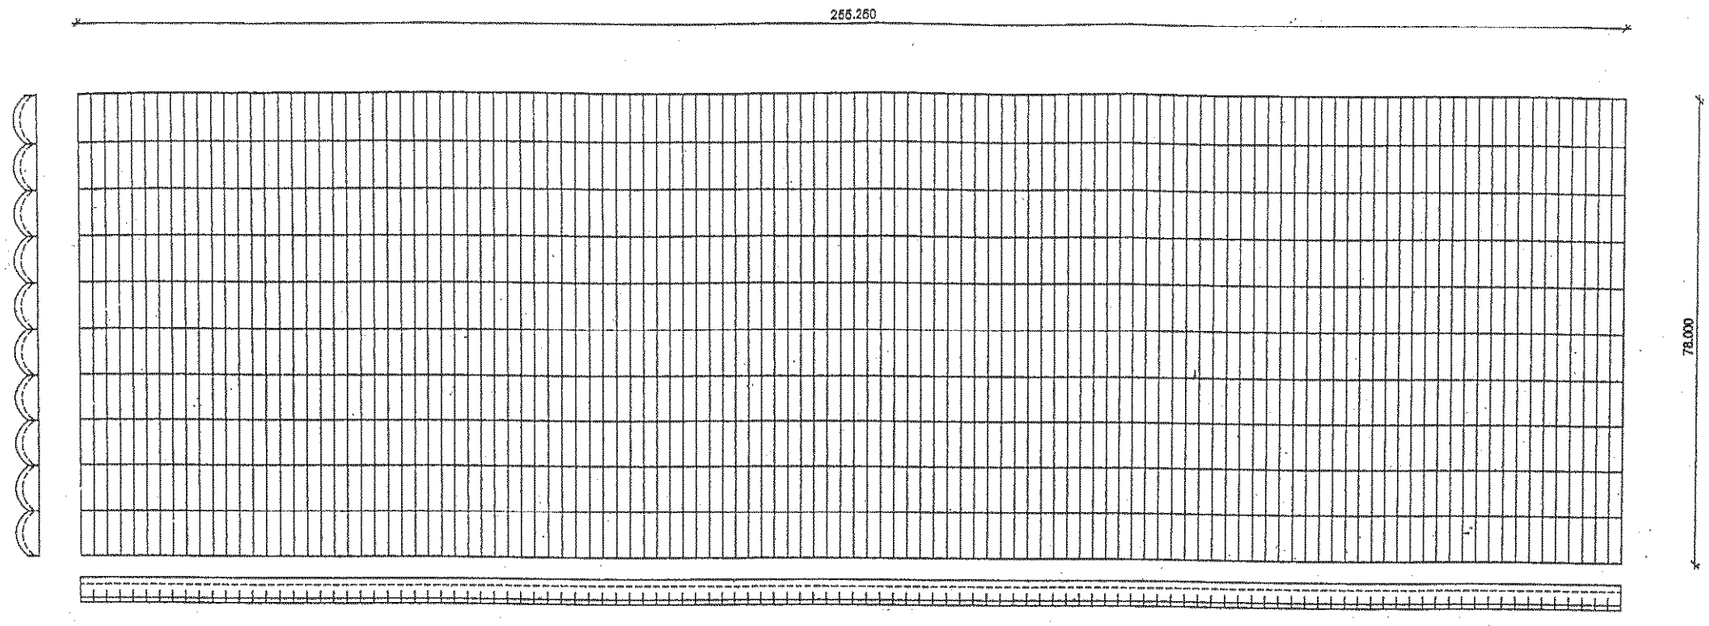

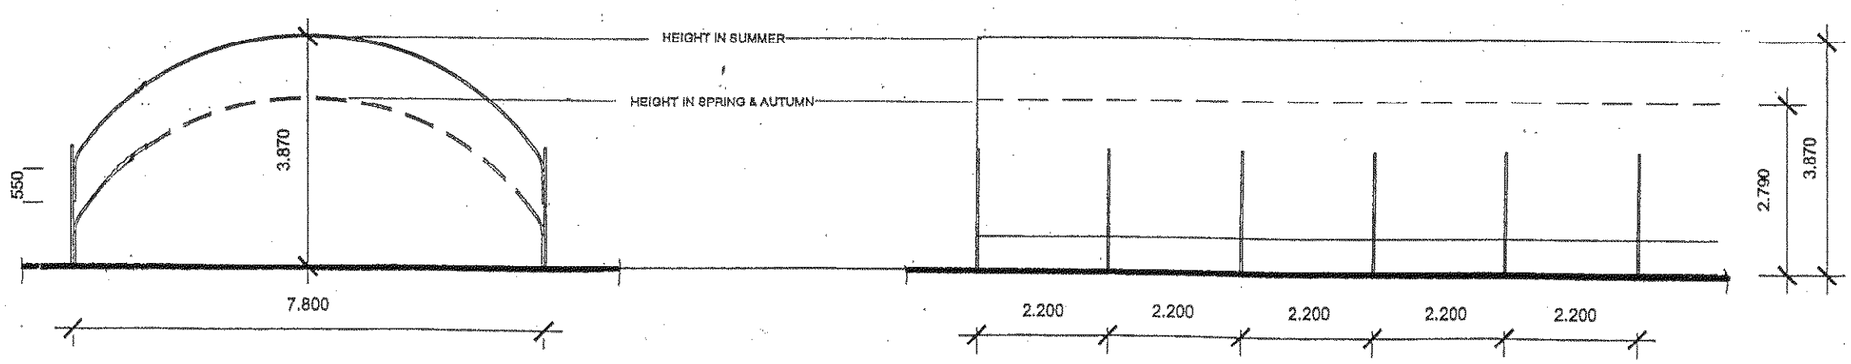

SIDE ELEVATION 1:100

DOUGLAS BRIGGS
PARTNERSHIP

INTEGRATED
ARCHITECTURE
AND
TOWN PLANNING

Douglas Brigge Partnership
Flint Barns
Hunn Farm
Botham
West Sussex PO18 8EH
T 01243 376611 F 01243 574816

Polytunnels
Groves Farm

Plans and Elevations

0810.12
1:1000 & 1:100 @ A3

ARUN DISTRICT COUNCIL BE/81/10/