
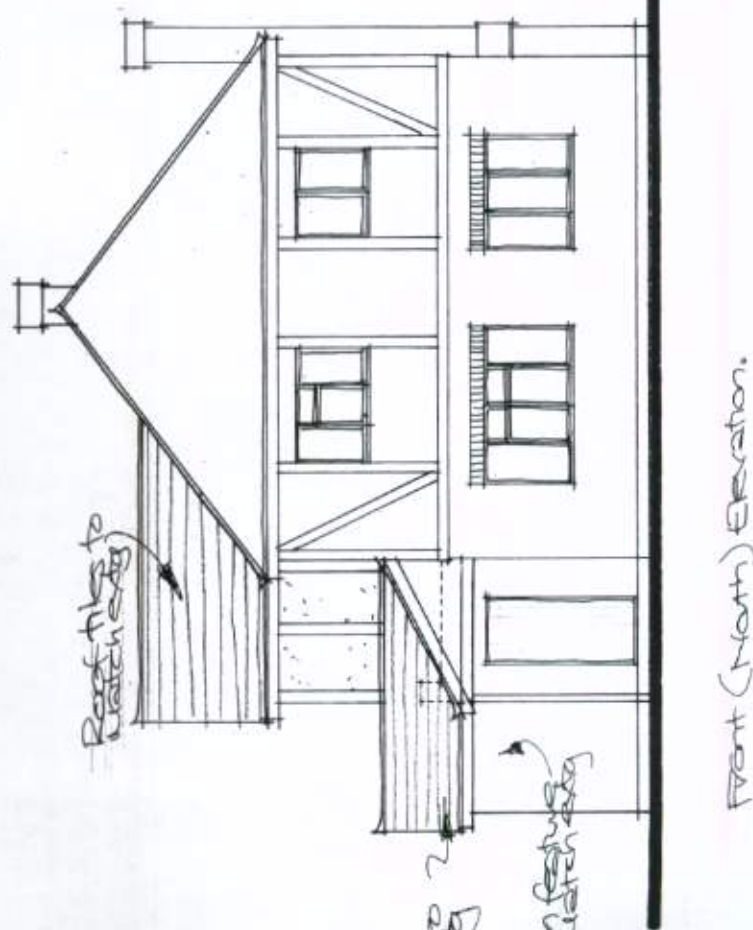
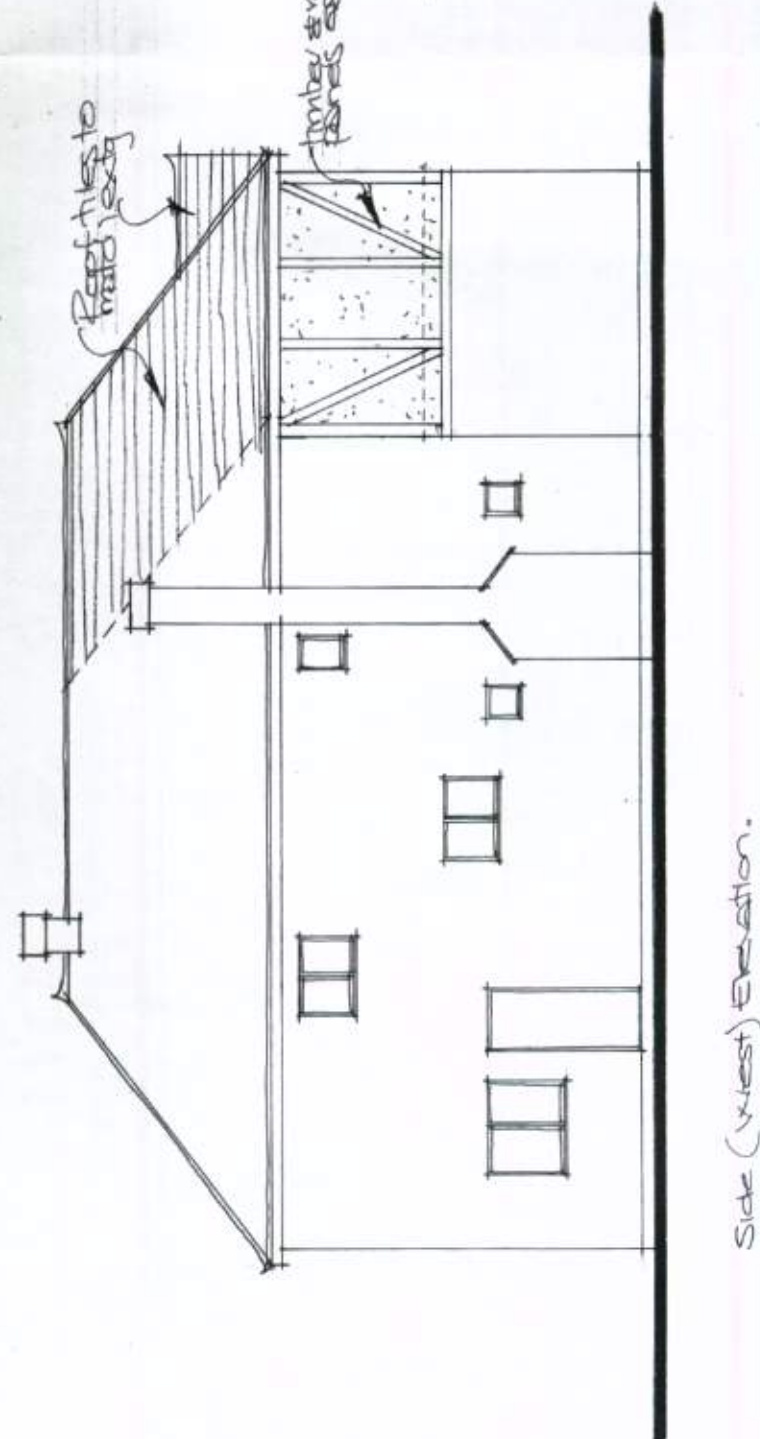
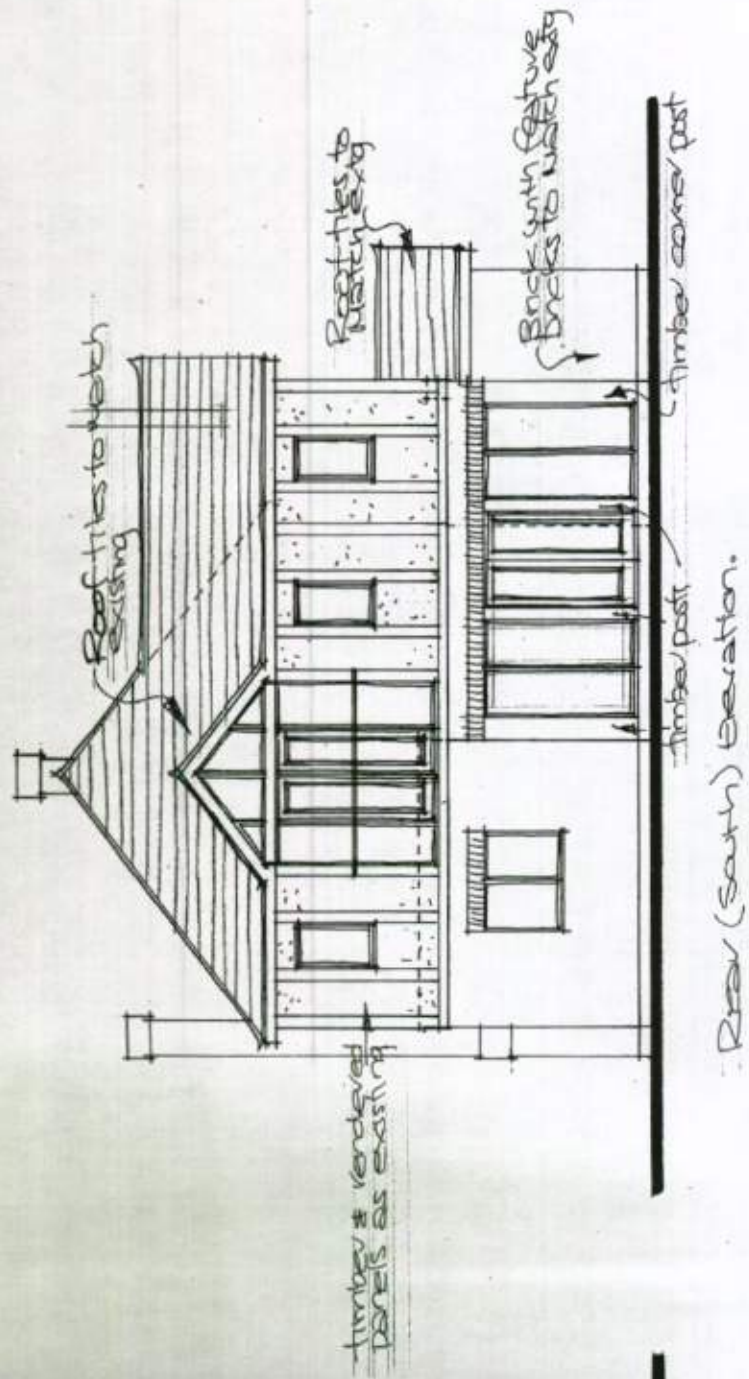


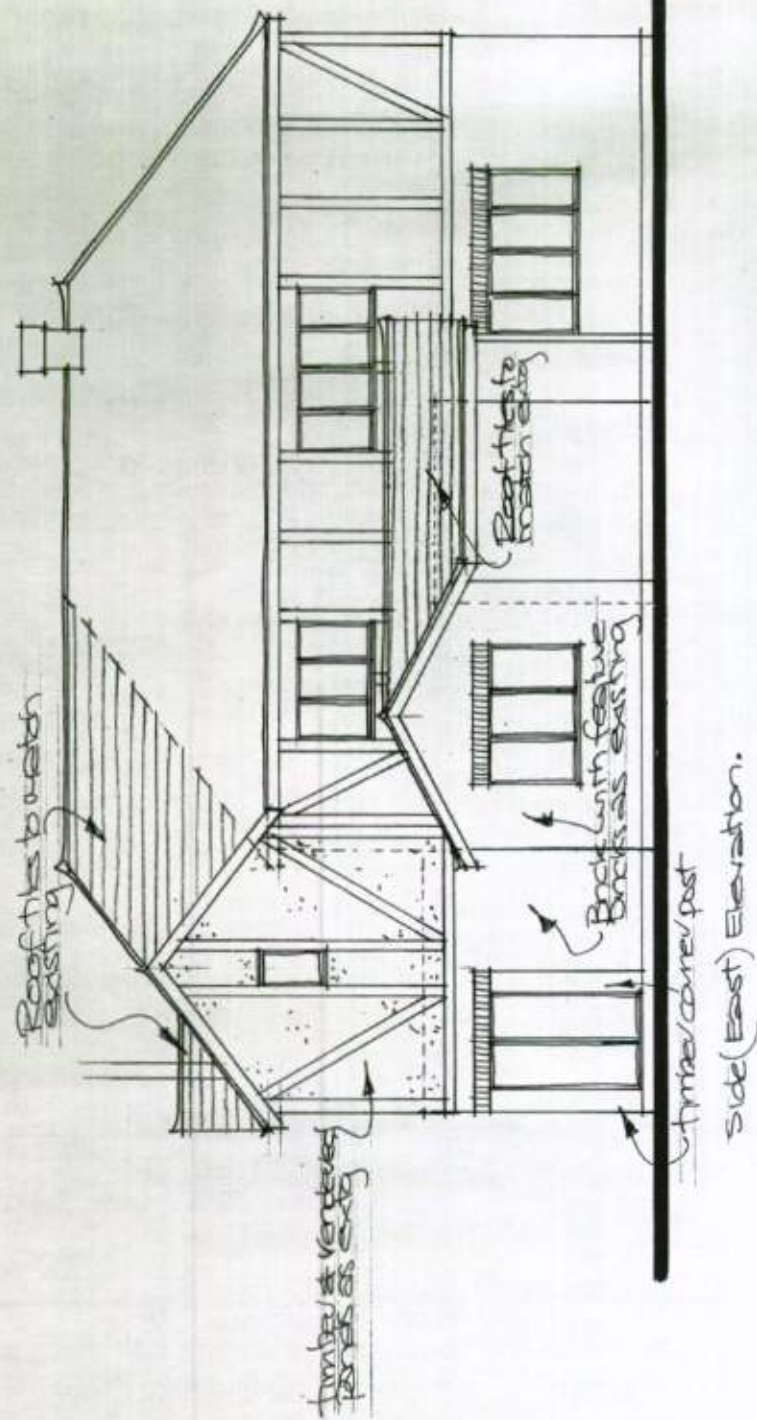

Proposed Elevations 1/100

Extensions & alterations: Mr S Short
 FIRS ACRE SHRIPNEY LANE
 BOGNOR REGIS WEST SUSSEX PO22 9NU

JAYE FORD
ARCHITECTURE LTD

NORTH BARN
 HARBOLETS ROAD
 WEST CHILTINGTON
 WEST SUSSEX RH20 2LQ
 TEL: 01798 817320
 EMAIL: jayefordarch@aol.com

Drawing no 2569/5