
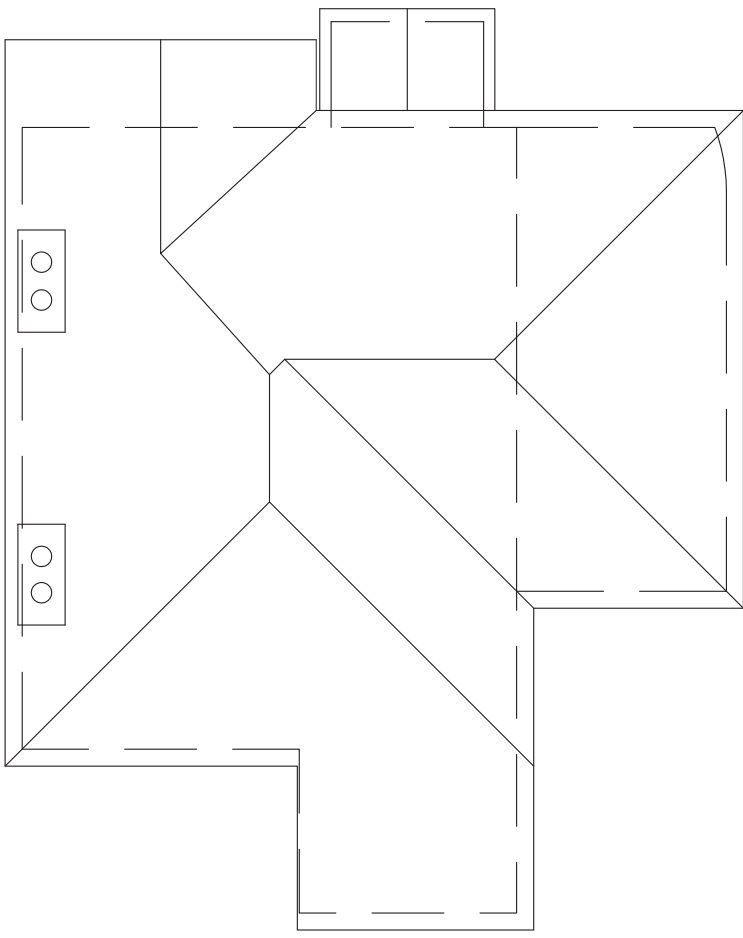
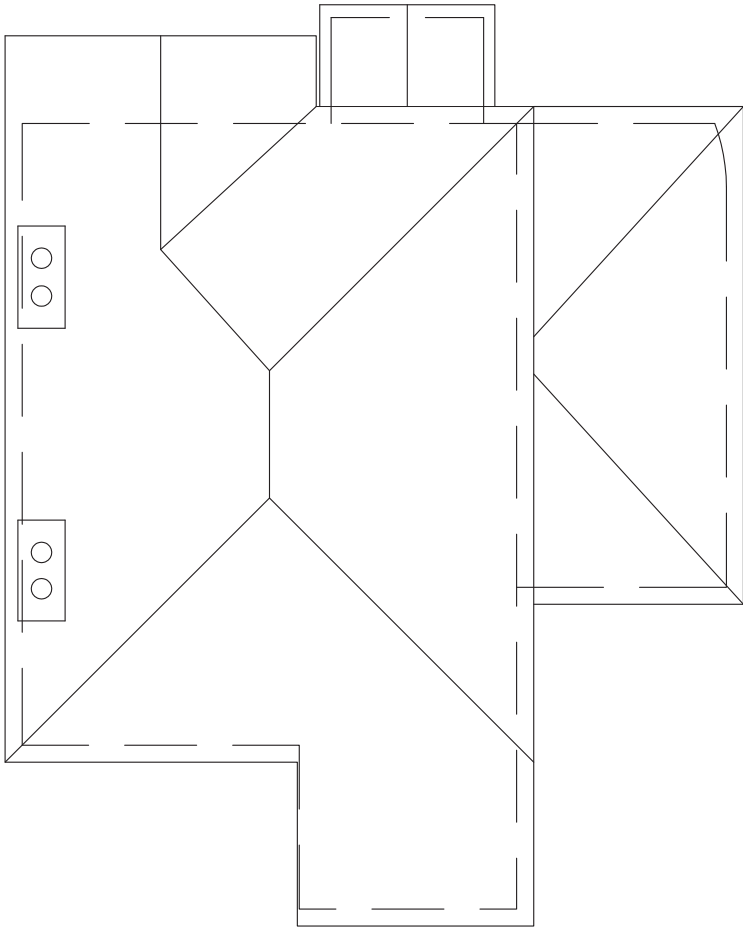
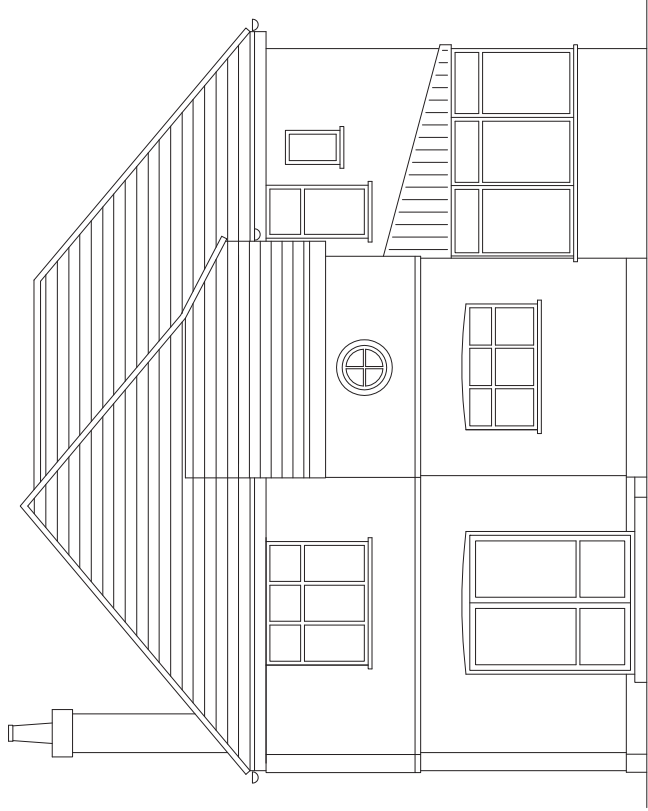


RevNo	Revision note	6		7		8	
				Date	Signature	Checked	
A	Minor updates.			22/05/12			
B	Minor updates.			23/05/12			

RevNo	Revision note	Date	Signature	Checked
A	Minor updates.	22/05/12		
B	Minor updates.	23/05/12		

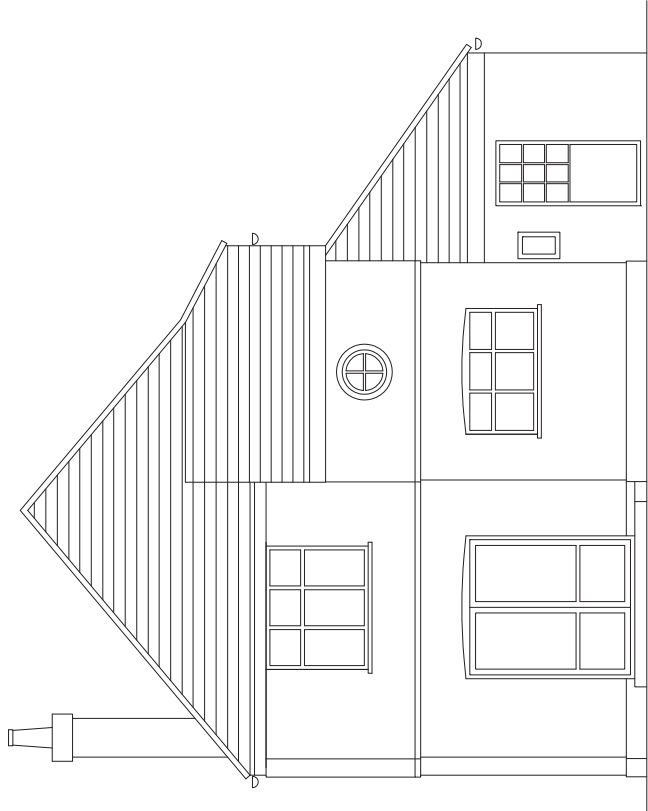

Drawn by PJK	Checked by	Approved by - date	Filename	Date May 2012	Scale 1:100 (A3)
46 GREENCOURT DRIVE Ms D. SMITH			1st FLOOR EXTENSION & CONSERVATORY EXT'G & NEW PLANS & ELEVATIONS		
			1201-04		Edition Revision B

