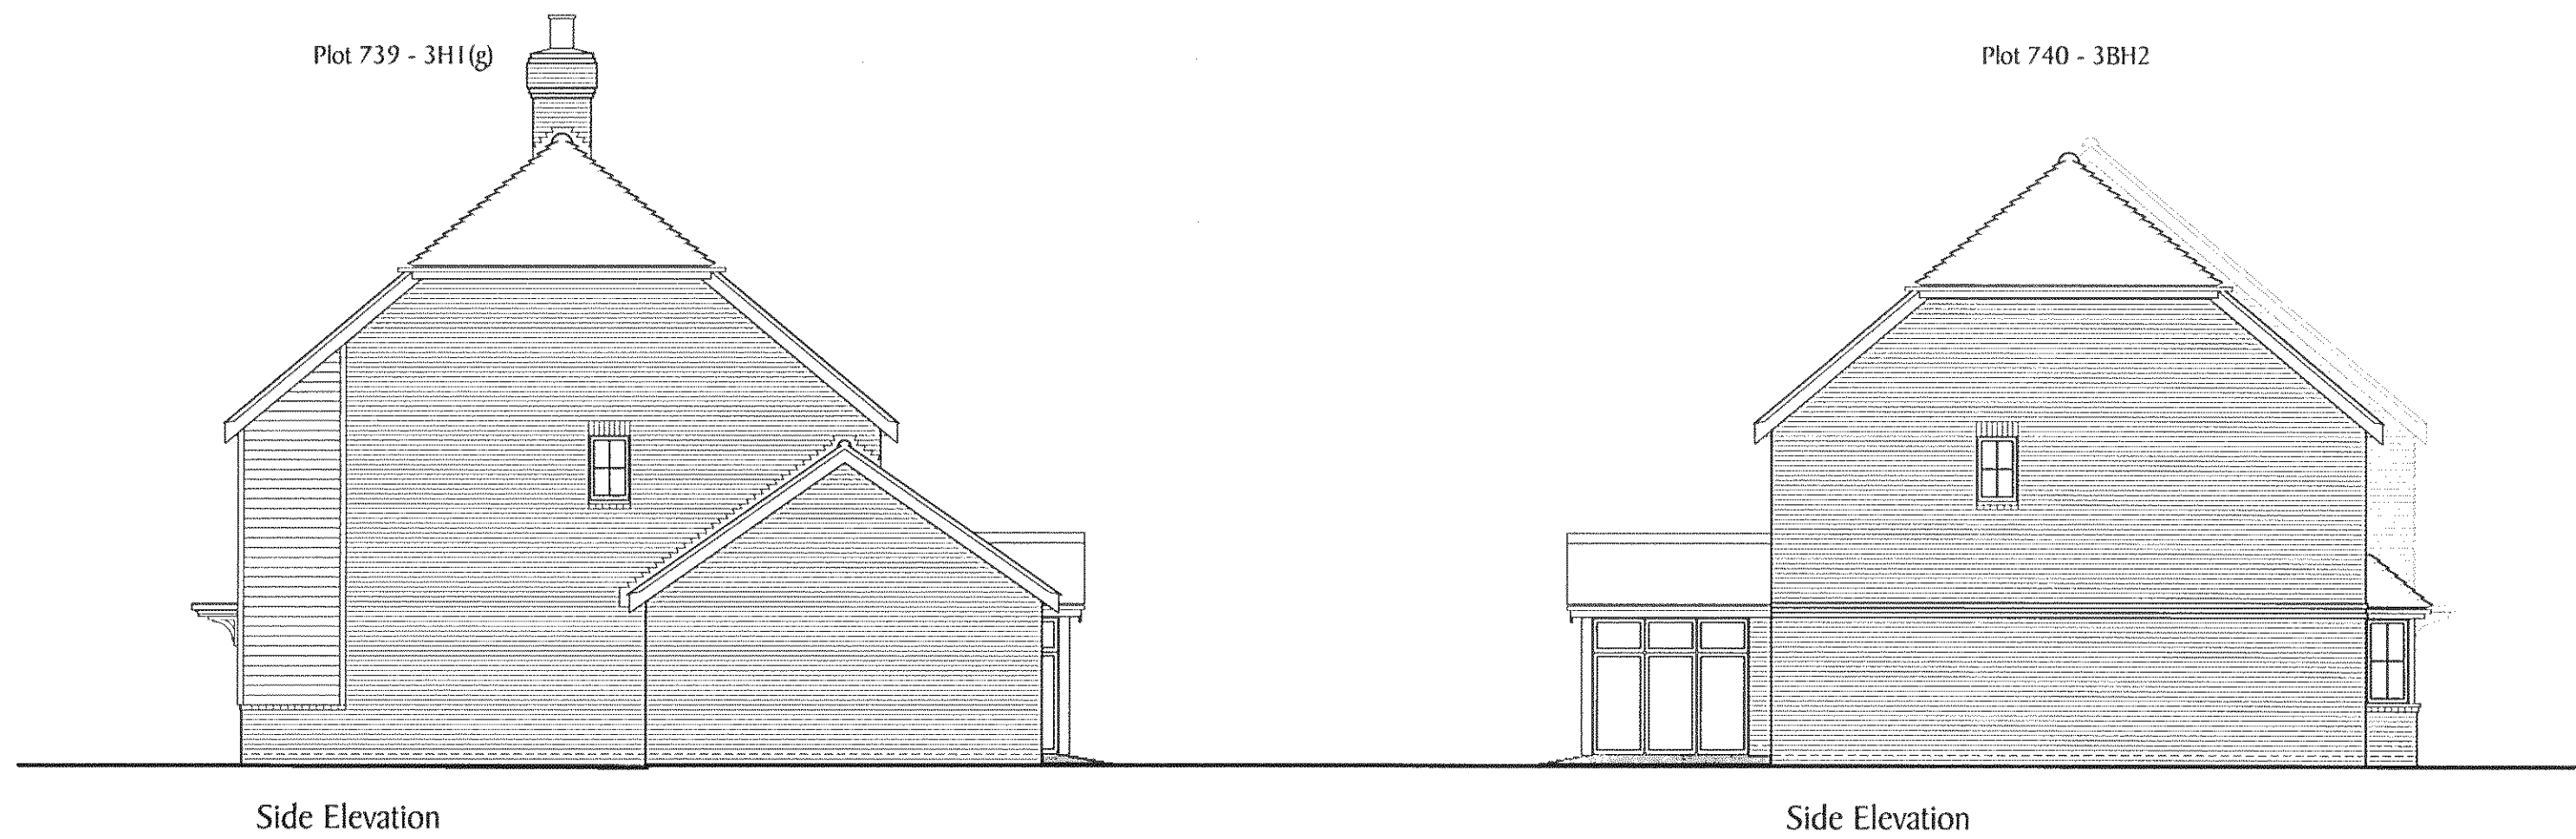


REF	DATE	REVISION
-----	------	----------

DEVELOPMENT
PHASE 2d
CHICHESTER ROAD
NORTH BERSTED

DRAWING TITLE
Plots 736 - 743
Elevations
House Types - 3H1, 3H1(g) & 3BH2

Berkeley
HOMES

Berkeley Homes (Southern) Limited
Berkeley House, Summers Place
Stane Street, Billingshurst
West Sussex RH14 9GN
Tel: (01403) 279000

DRAWN NAM	CHECKED
DATE SEPTEMBER 2013	SCALE 1:100 @ A1

DRG No. S812/Ph2d/P736-743/02	REV.
----------------------------------	------