



Existing Front Elevation at 1:200 scale

SOUTH EAST

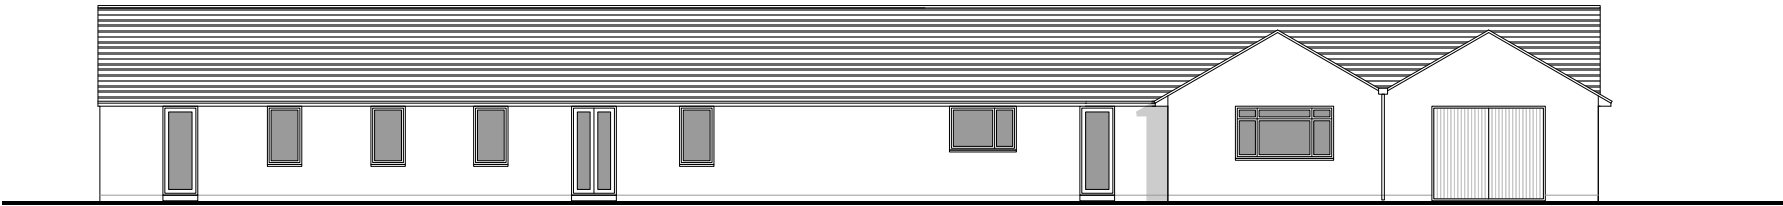


Existing Rear Elevation at 1:200 scale

NORTH WEST

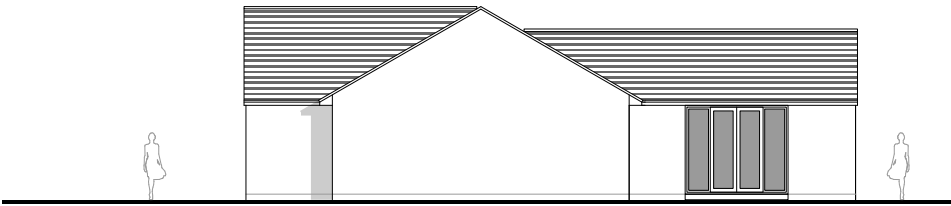


Existing Side Elevation at 1:200 scale

NORTH EAST

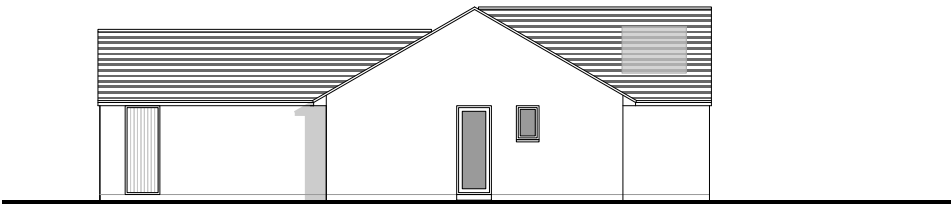

Existing Side Elevation at 1:200 scale

SOUTH WEST

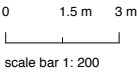

0. DRAWINGS ARE INDICATIVE AND STRICTLY FOR PLANNING PURPOSES ONLY.
1. DRAWINGS ARE NOT TO BE SCALED EXCEPT FOR PLANNING PURPOSES.
2. ROOM DIMENSIONS WHERE SHOWN ARE APPROXIMATE.
3. ALL DIMENSIONS TO BE CONTRACTOR-CHECKED ON SITE BEFORE USE.
4. PROPOSED DRAWINGS ARE SUBJECT TO LOCAL AUTHORITY PLANNING / LBC & BUILDING REGULATIONS APPROVAL.
5. ALL DIMENSIONS MUST BE CHECKED AND CONFIRMED BY CONTRACTOR PRIOR TO ANY CONSTRUCTION WORKS TAKING PLACE.
6. THESE ARE NOT SURVEY DRAWINGS. SCALE BAR FOR PLANING PURPOSES ONLY.
7. DRAWINGS REMAIN COPYRIGHT OF CORINTHIAN ARCHITECTURAL DESIGN AND CANNOT BE REPRODUCED OR USED BY ANY OTHER PARTY WITHOUT PRIOR WRITTEN CONSENT.

CLIENT	Bersted Parish Council	DRAWING	002 Existing Elevations	
SITE	Bersted Jubilee Hall, Bersted	DATE	10 07 19	AUTHOR AH
PROJECT	Proposed Extensions & Alterations	SCALE	1: 200 @ A3	STATUS PL

CORINTHIAN ARCHITECTURAL DESIGN

Main Road, Fishbourne, West Sussex. PO18 8BD
01243 576 078 > contact@corinthianad.co.uk > www.corinthianad.co.uk