




Proposed Front Elevation at 1:200 scale
SOUTH EAST

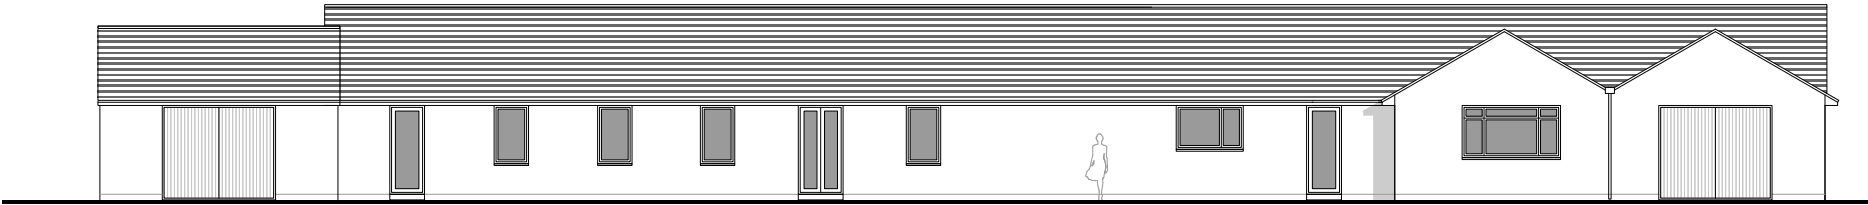


Proposed Rear Elevation at 1:200 scale
NORTH WEST

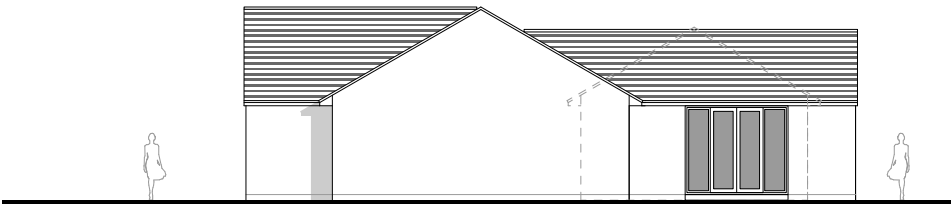


Proposed Side Inner Elevation at 1:200 scale
NORTH EAST

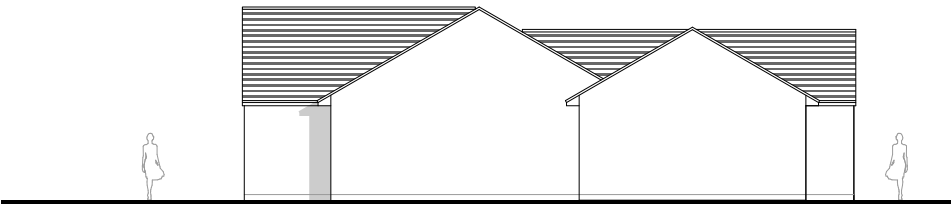


Proposed Side Outer Elevation at 1:200 scale
NORTH EAST

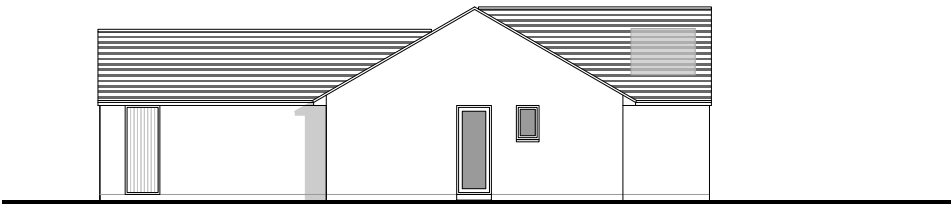

Proposed Side Elevation at 1:200 scale
SOUTH WEST

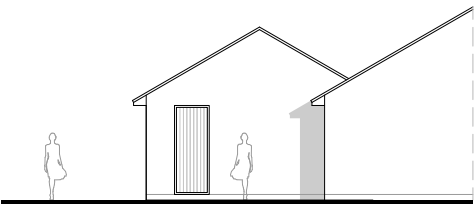

Proposed Side Inner Elevation at 1:200 scale
SOUTH WEST

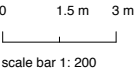

0. DRAWINGS ARE INDICATIVE AND STRICTLY FOR PLANNING PURPOSES ONLY.
1. DRAWINGS ARE NOT TO BE SCALED EXCEPT FOR PLANNING PURPOSES.
2. ROOM DIMENSIONS WHERE SHOWN ARE APPROXIMATE.
3. ALL DIMENSIONS TO BE CONTRACTOR-CHECKED ON SITE BEFORE USE.
4. PROPOSED DRAWINGS ARE SUBJECT TO LOCAL AUTHORITY PLANNING / LBC & BUILDING REGULATIONS APPROVAL.
5. ALL DIMENSIONS MUST BE CHECKED AND CONFIRMED BY CONTRACTOR PRIOR TO ANY CONSTRUCTION WORKS TAKING PLACE.
6. THESE ARE NOT SURVEY DRAWINGS. SCALE BAR FOR PLANING PURPOSES ONLY.
7. DRAWINGS REMAIN COPYRIGHT OF CORINTHIAN ARCHITECTURAL DESIGN AND CANNOT BE REPRODUCED OR USED BY ANY OTHER PARTY WITHOUT PRIOR WRITTEN CONSENT.

CLIENT	Bersted Parish Council	DRAWING	003 Proposed Elevations		
SITE	Bersted Jubilee Hall, Bersted	DATE	10 07 19	AUTHOR	AH
PROJECT	Proposed Extensions & Alterations	SCALE	1: 200 @ A3	STATUS	PL

CORINTHIAN ARCHITECTURAL DESIGN

Main Road, Fishbourne, West Sussex. PO18 8BD
01243 576 078 > contact@corinthianad.co.uk > www.corinthianad.co.uk