
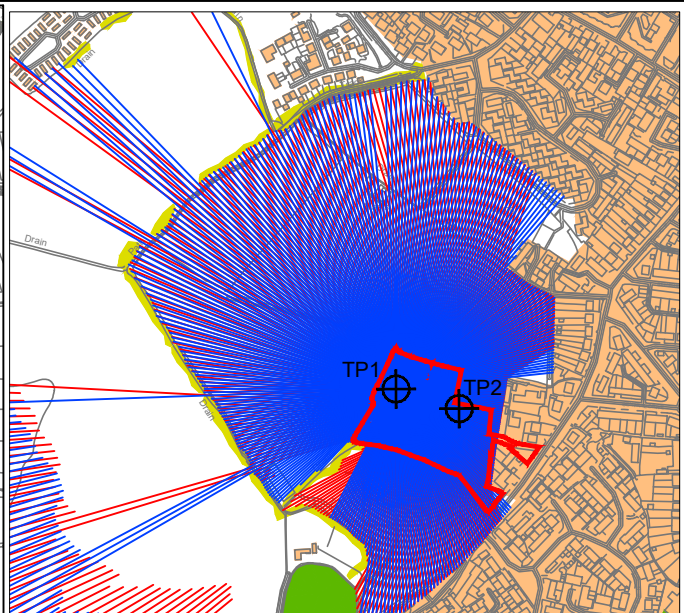
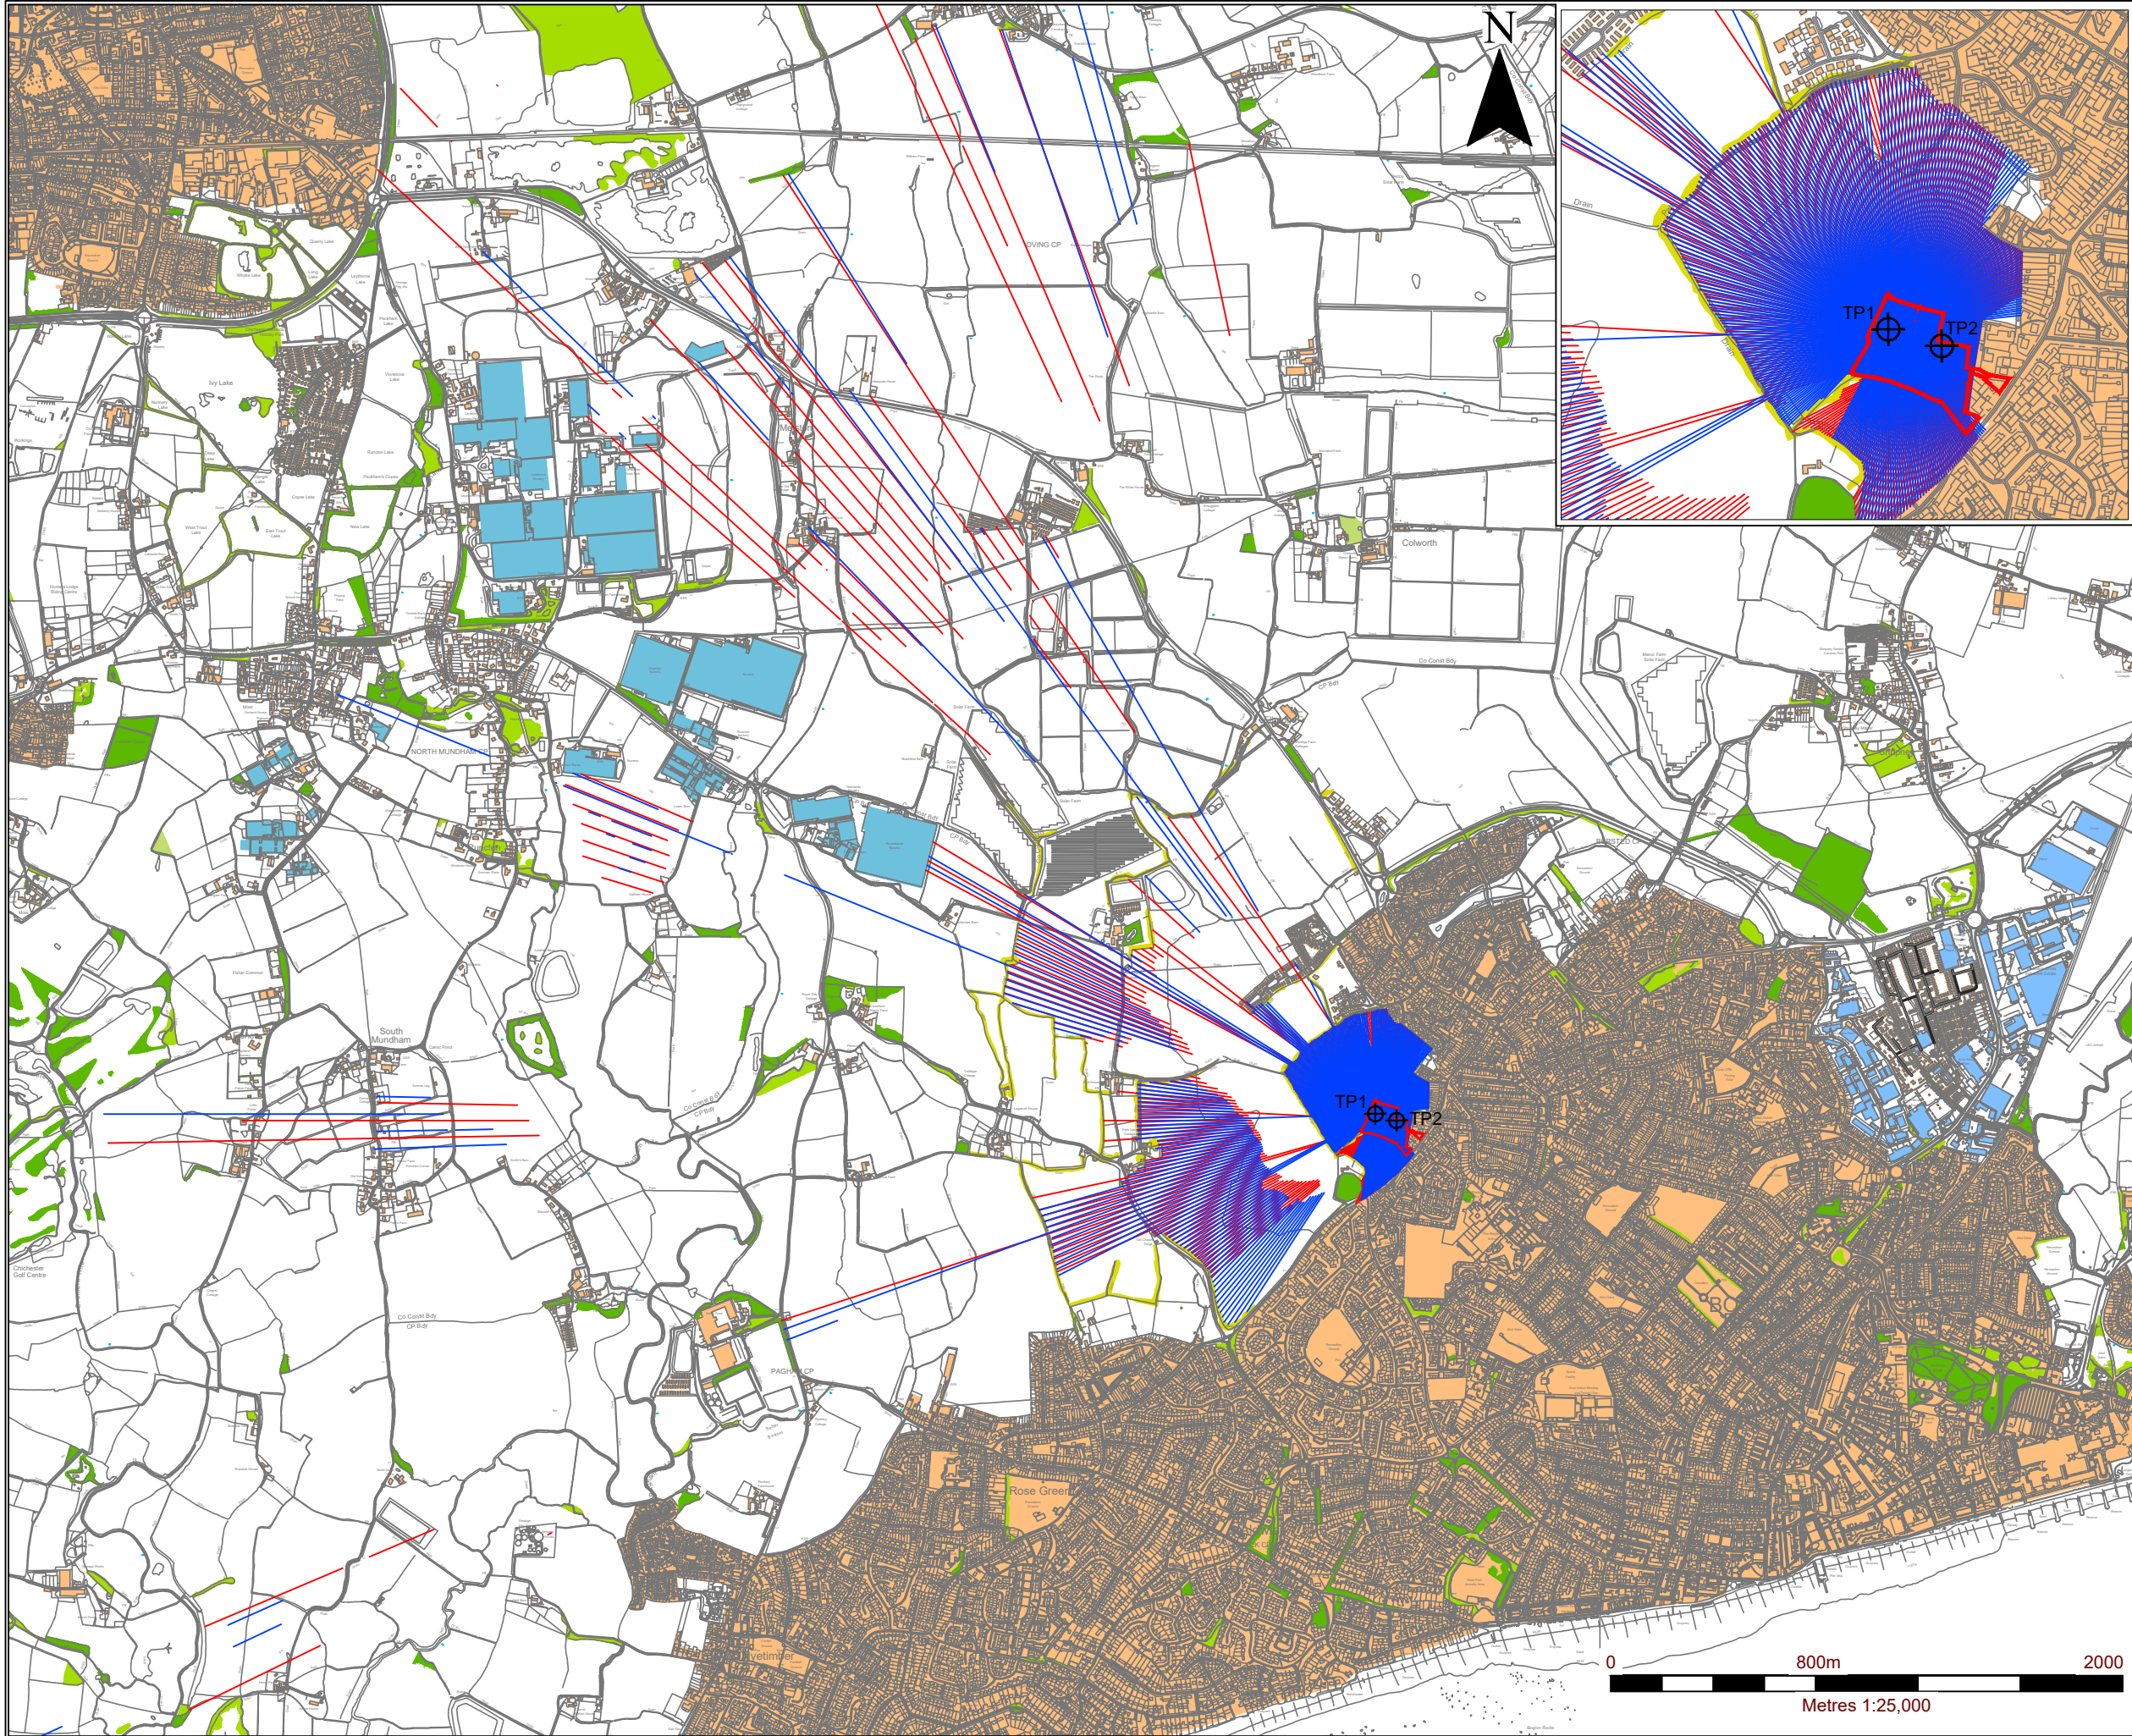
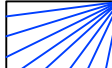


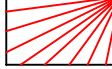

- LEGEND**
-  SITE BOUNDARY
 -  TARGET POINT
 -  VISIBILITY AT TARGET POINT 1
HEIGHT 7.5M
 -  VISIBILITY AT TARGET POINT 2
HEIGHT 9M
 - VISUAL BARRIERS (ASSUMED HEIGHTS)**
 -  EXISTING SETTLEMENTS 9M
 -  EXISTING INDUSTRIAL 9M
 -  EXISTING INDUSTRIAL 11M
 -  EXISTING WOODLAND 15M
 -  EXISTING WOODLAND /
SCRUB 10M
 -  EXISTING ORCHARD 5M
 -  SIGNIFICANT EXISTING
VEGETATION MAPPED WITHIN
1KM OF THE SITE 7M

L3

COOPER

landscapeplanning.net

SLR
global environmental solutions

3RD FLOOR
THE BREW HOUSE
JACOB STREET
BRISTOL, BS2 0EQ
T: 01179 064280
www.slrconsulting.com

**BERSTED
BONOR REGIS
CHALCROFT NURSERY, BERSTED
ZONE OF THEORETICAL VISIBILITY
ON COMPLETION**

BER-S2-010.2

Scale
1:25,000 @ A3

Date
JULY 2020

416_09819_00019_29.010.2_S2-ZTV ON COMPLETION.dwg

© Crown copyright [and database rights] 2019 0100031673 Expires [22/07/20]

© This drawing and its content are the copyright of SLR Consulting Ltd and may not be reproduced or amended except by prior written permission. SLR Consulting Ltd accepts no liability for any amendments made by other persons.