


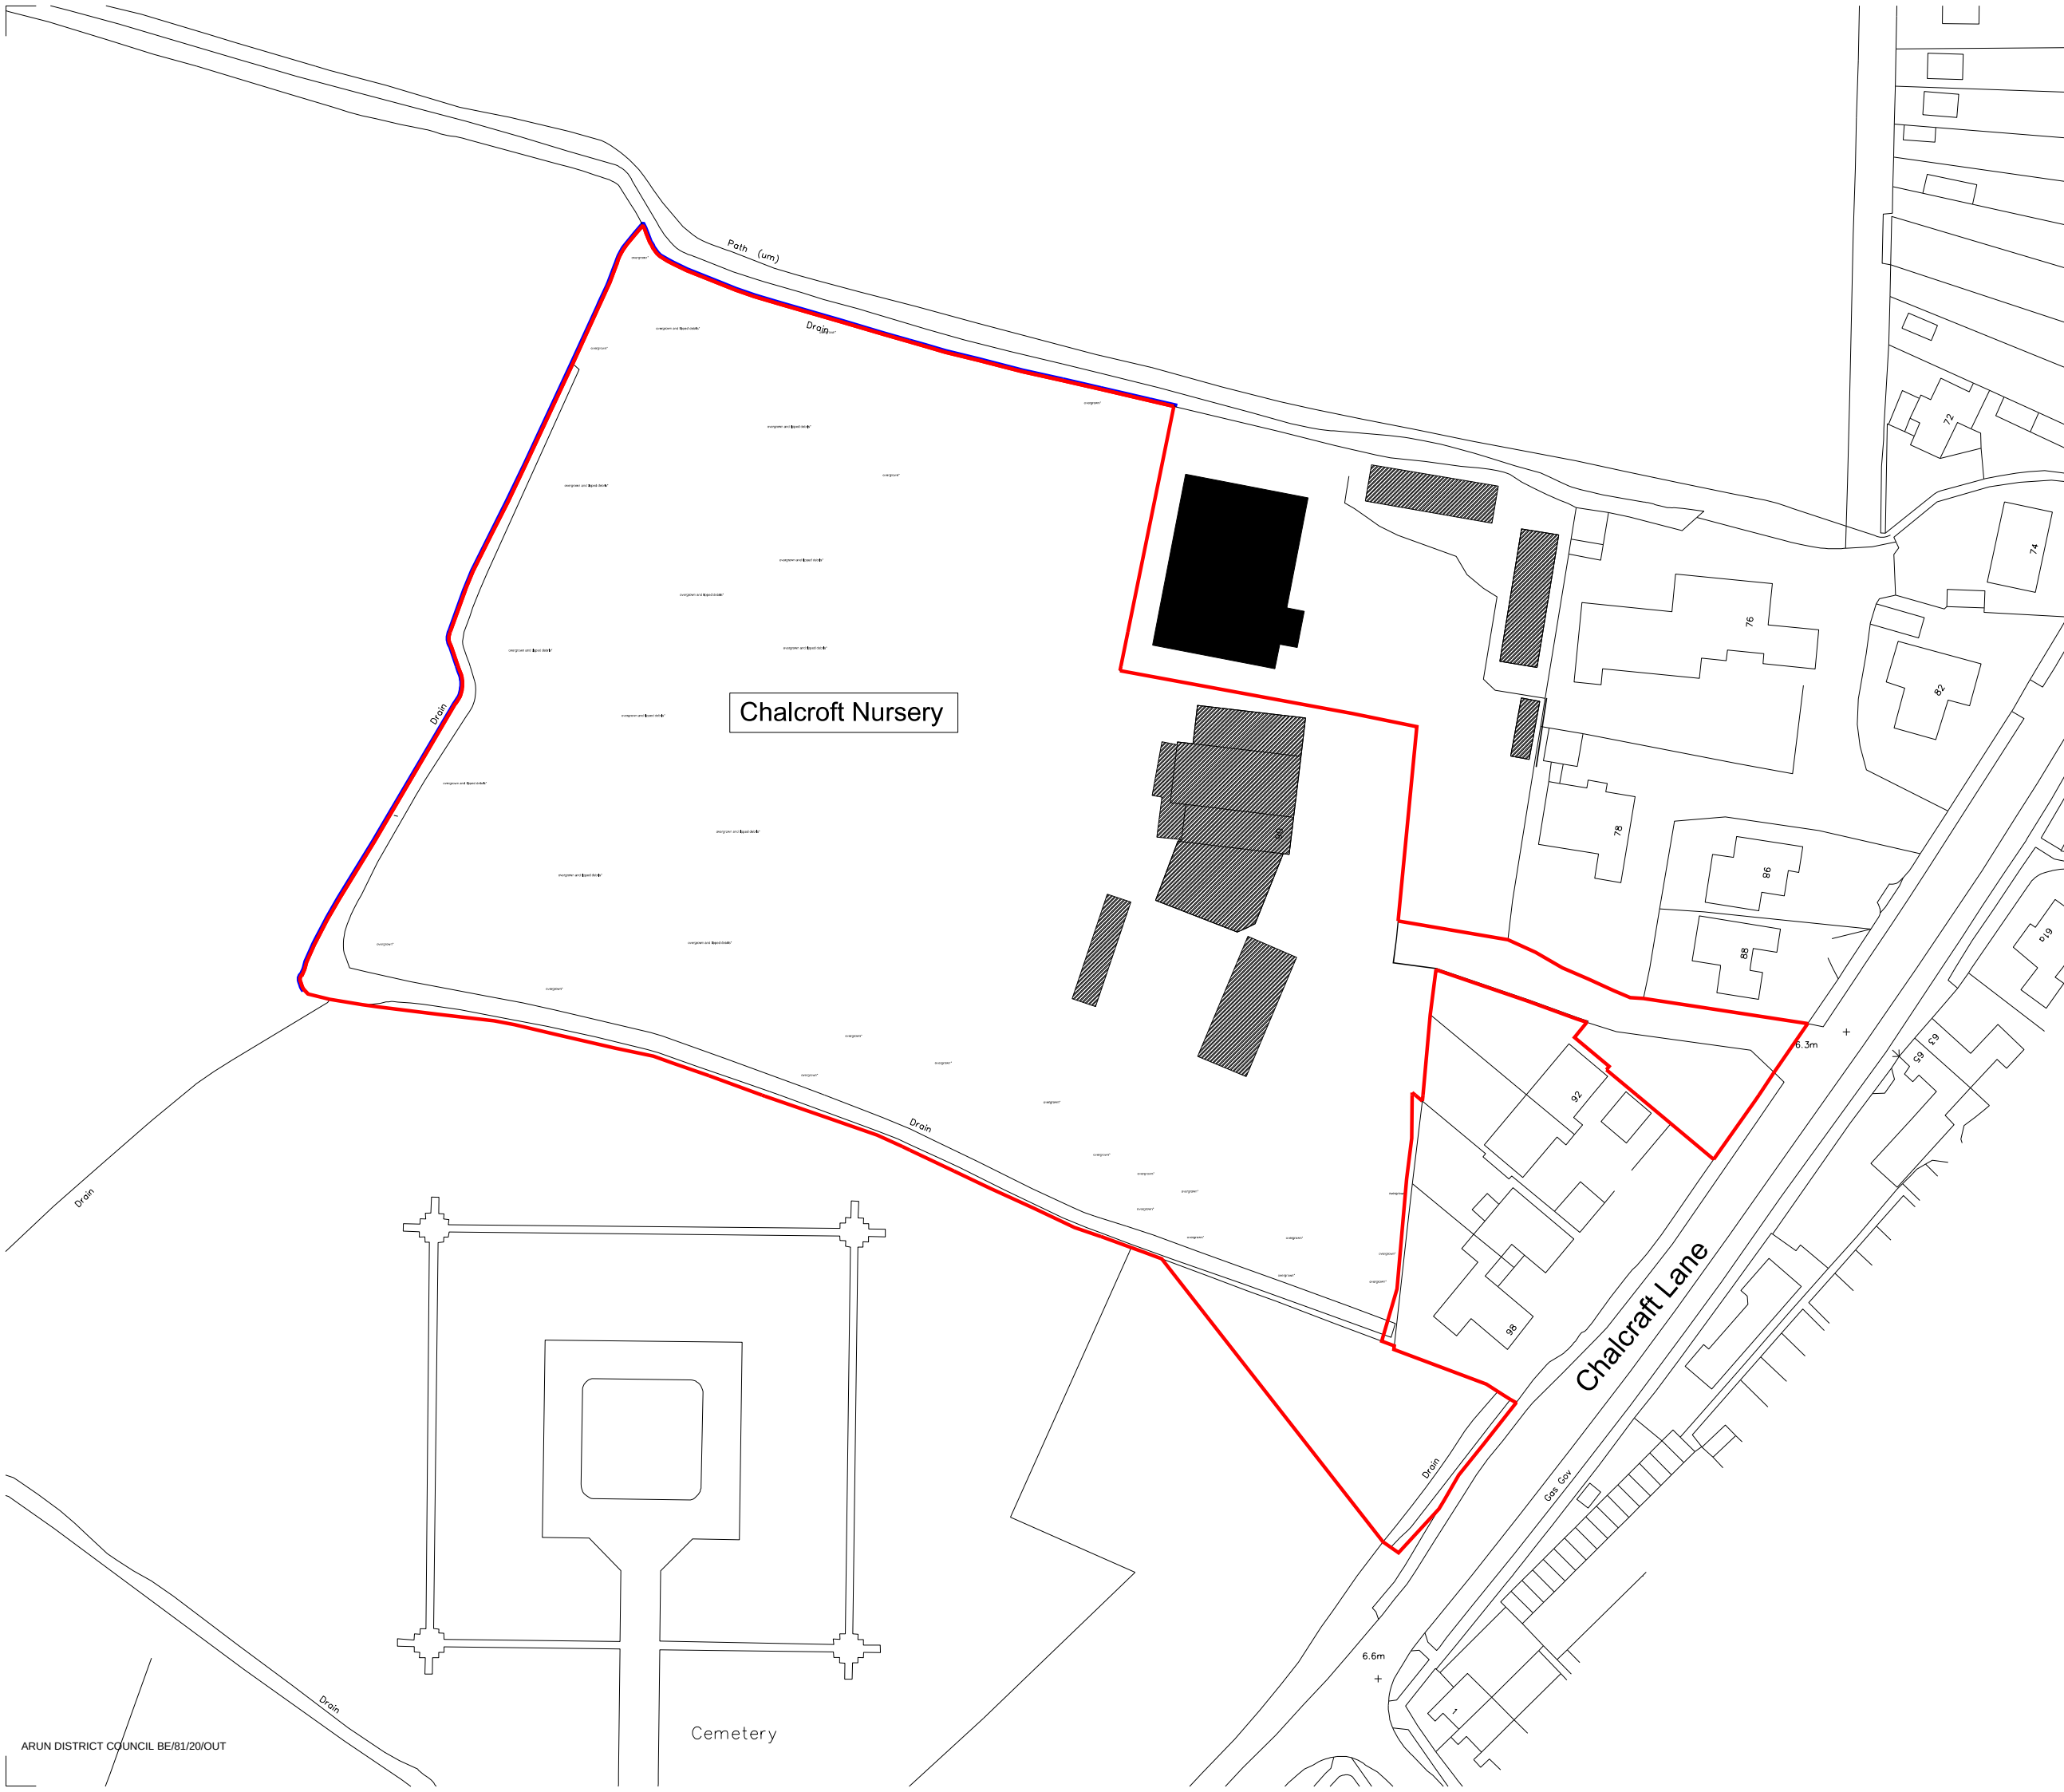

Notes:
Do not scale from this drawing.
All contractors must visit the site and be responsible for taking and checking Dimensions.
All construction information should be taken from figured dimensions only.
Any discrepancies between drawings, specifications and site conditions must be brought to the attention of the supervising officer.
This drawing and the works depicted are the copyright of JTP.

This drawing is for planning purposes only. It is not intended to be used for construction purposes. Whilst all reasonable efforts are used to ensure drawings are accurate, JTP accept no responsibility or liability for any reliance placed on, or use made of, this plan by anyone for purposes other than those stated above.

Key

Outline Planning Application:
Application boundary (2.14 ha)

P2	06.08.2020	Road name added	VB	GP
P1	08.07.2020	First Issue	CDS	-
Rev	Date	Description	Drawn	Chkd

Drawing Status

PLANNING

Client

Landform Bersted Ltd

JTP Studios
Unit 5, The Rum Warehouse
Pennington Street
London, E1W 2AP
+44 (0)20 7017 1780
www.jtp.co.uk

Project

Chalcraft Lane, West Bersted

Drawing Title

Site Location Plan - 02

Scale @ A3 1: 1000Job Ref. 01304

Drawing No. 01304 _S_08Revision P2

Scale Bar

