


Planning Extract - 1
Site-centred

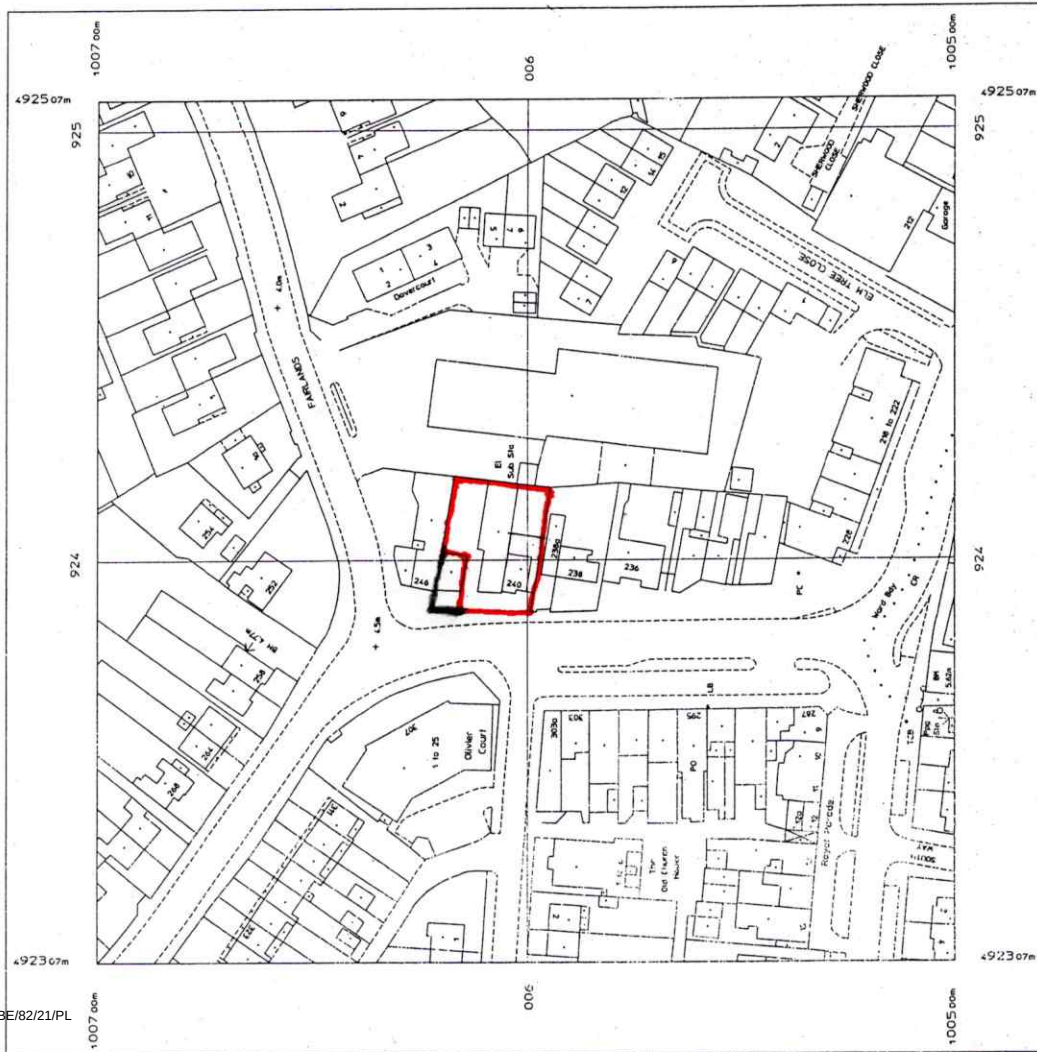

Produced 02 Oct 2003 from Ordnance Survey digital data and incorporating surveyed revision available at this date. © Crown Copyright 2003.

Reproduction in whole or in part is prohibited without the prior permission of Ordnance Survey.

Ordnance Survey, the OS symbol and Superplan are registered trade marks of Ordnance Survey, the national mapping agency of Great Britain.

This Superplan product does not contain all recorded map information.

National Grid sheet reference at centre of this Superplan: SU9200NW

The representation of a road, track or path is no evidence of a right of way.

Scale 1:1250



LOCATION & BLOCK PLANS

Location & Block Plans

1 No. 2-BED & 2 No. 1-BED FLATS
Above Shop Premises To Rear of Television
240-242 Chichester Rd, Bognor P021 5BA

R. E. OSBORNE - Building Consultant
The Retreat, Southover Way, Hunston, Chichester PO20 1NY
Telephone 01243 380088 E-mail: reo@phonecoop.coop

Date: 05/05/21 Scale(s) @ A3 size: 18/1250, 500 Drg. no. 1764/1

