



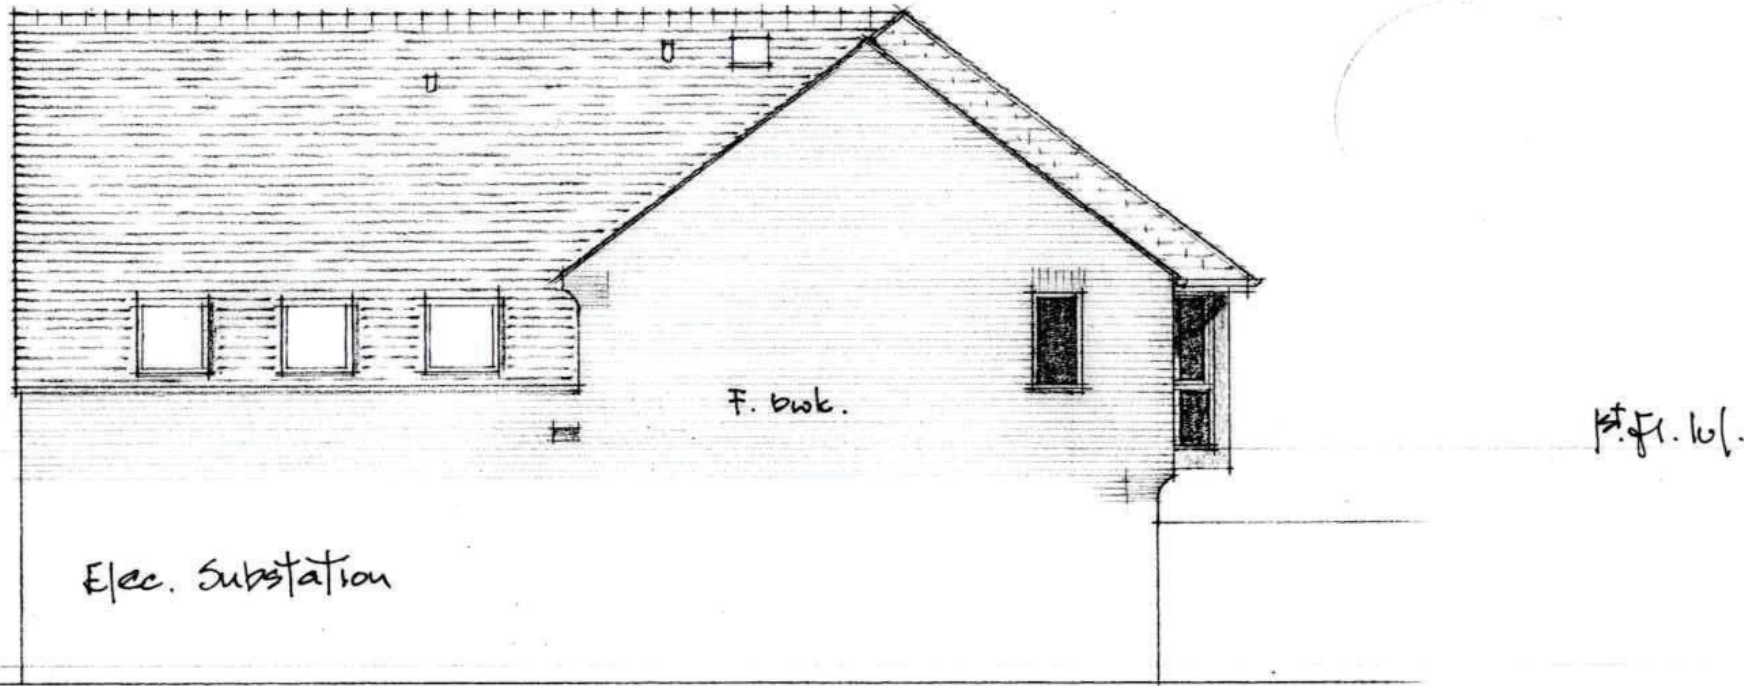

E. Facing Plumbase

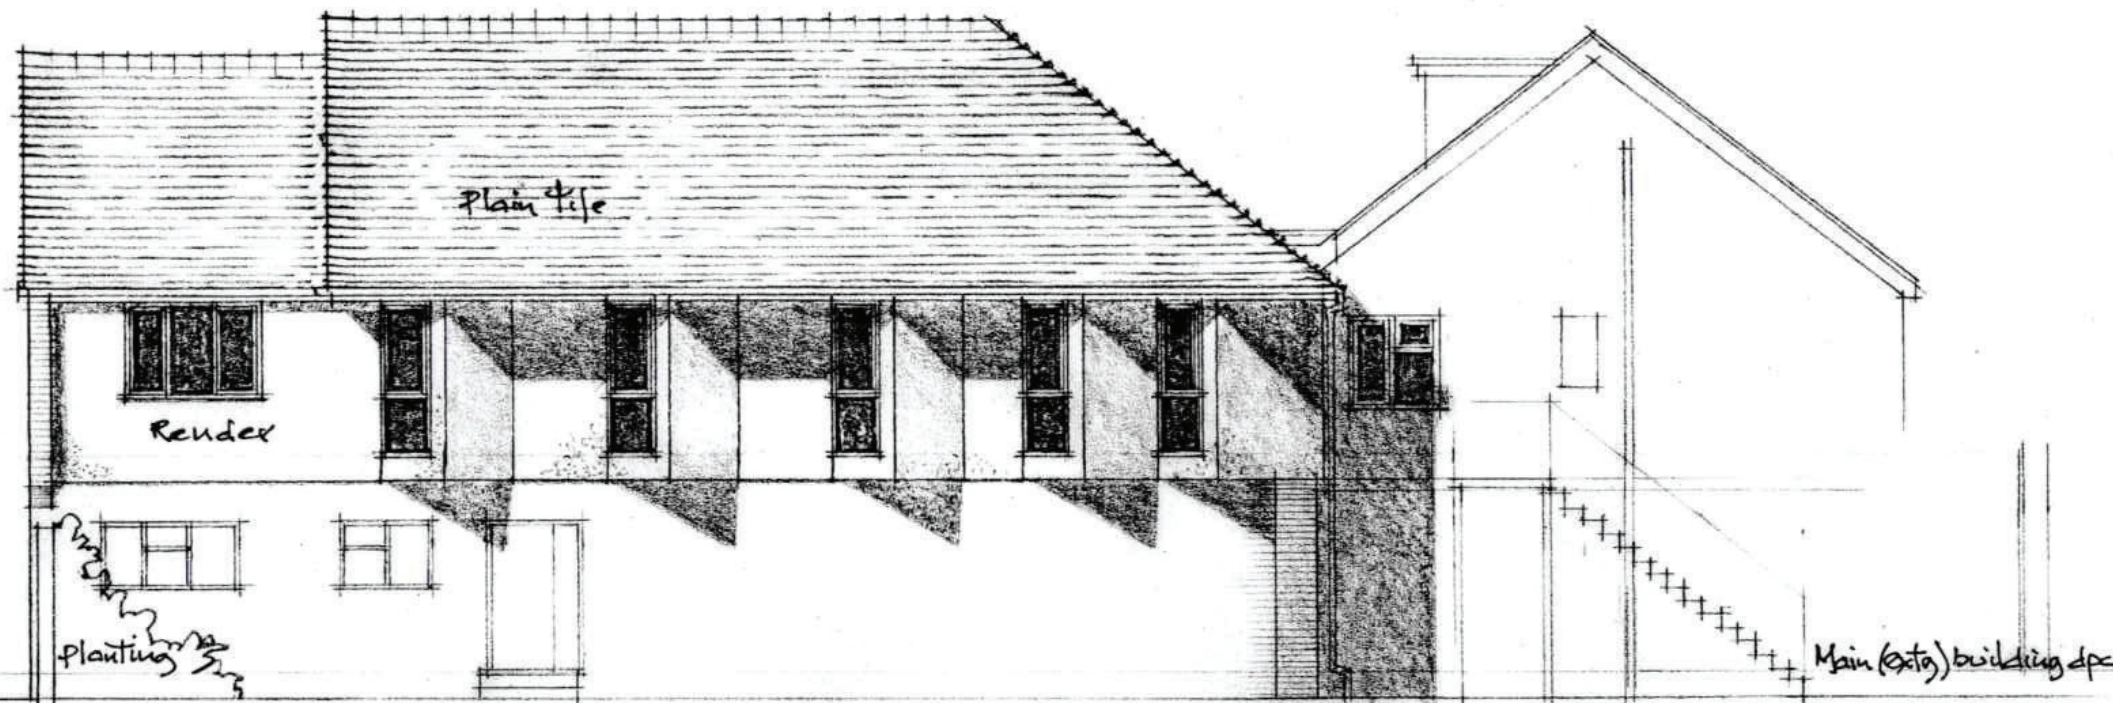

N. Overlooking parking & Facing Flats above 246

ELEVATIONS

E & N Elevations

1 no. 2-BED & 2 no. 1-BED FLATS
Above Shop Premises To Rear of Truevision
240-242 Chichester Rd, Bognor PO21 5BA

R. E. OSBORNE – Building Consultant

The Retreat, Southover Way, Hunston, Chichester PO20 1NY

Telephone 01243 380088

E-mail: reo@phonecoop.coop

Date:

Scale(s) @ A3 size:

Drg. no.

09/05/21

1:100

1764/5