


1st fl. lvl. (new)

W. (INTERNAL)



Main (extg.) building dpc.

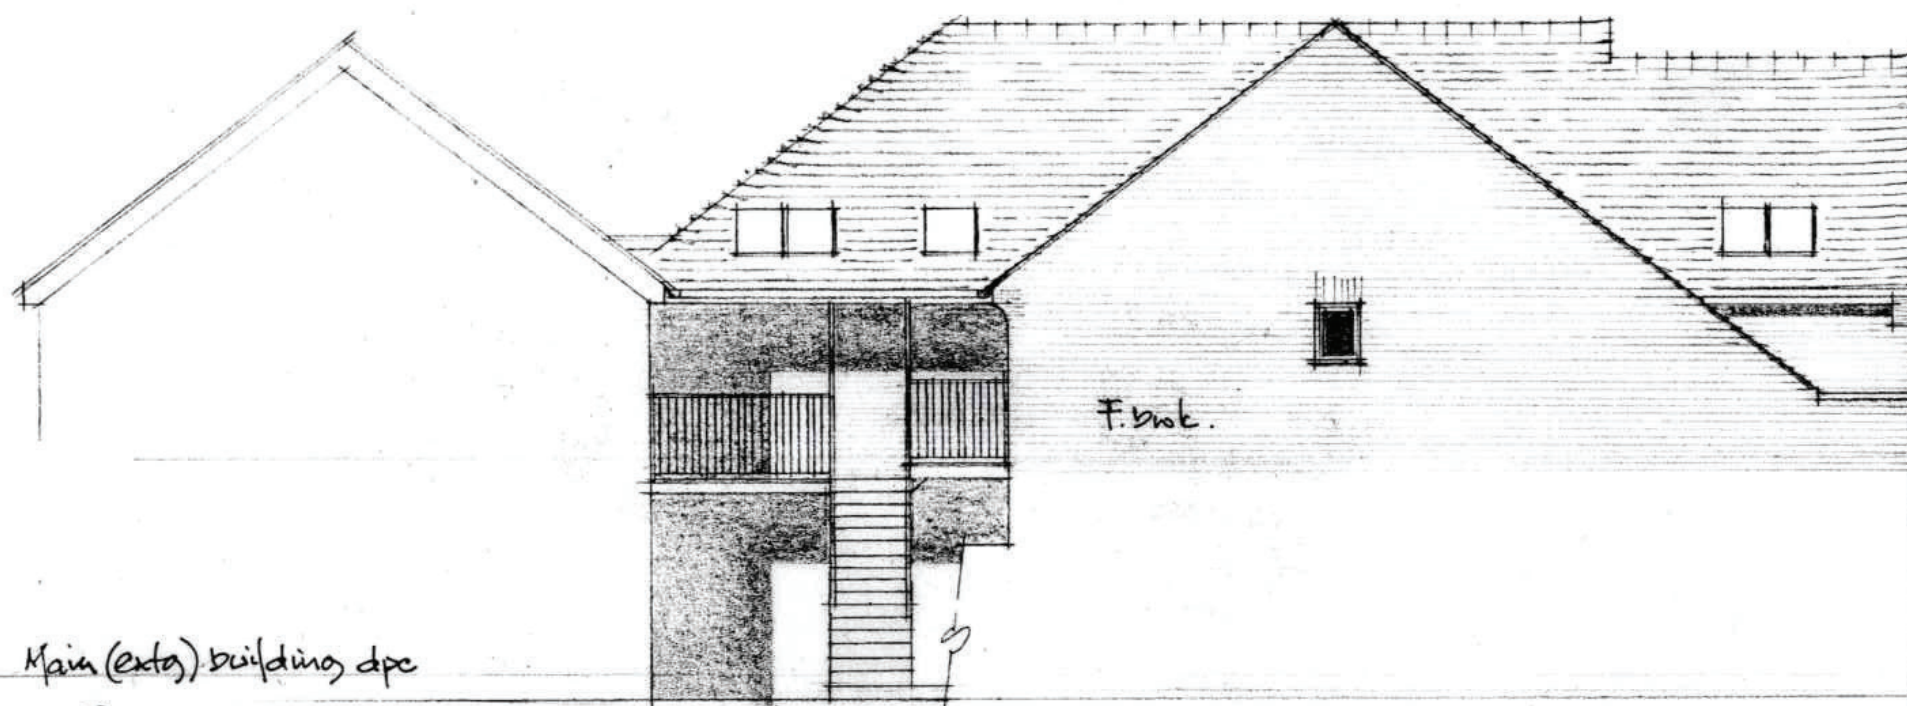

Main (extg.) building dpc

1st fl. lvl. (new)

S. Facing 238(a)

ELEVATIONS

0 5 10m

W & S Elevations

1 no. 2-BED & 2 no. 1-BED FLATS
Above Shop Premises To Rear of Truevision
240-242 Chichester Rd, Bognor PO21 5BA

R. E. OSBORNE – Building Consultant

The Retreat, Southover Way, Hunston, Chichester PO20 1NY

Telephone 01243 380088

E-mail: reo@phonecoop.coop

Date: Scale(s) @ A3 size: Drg. no.

05/05/21

1:100

1764/6