



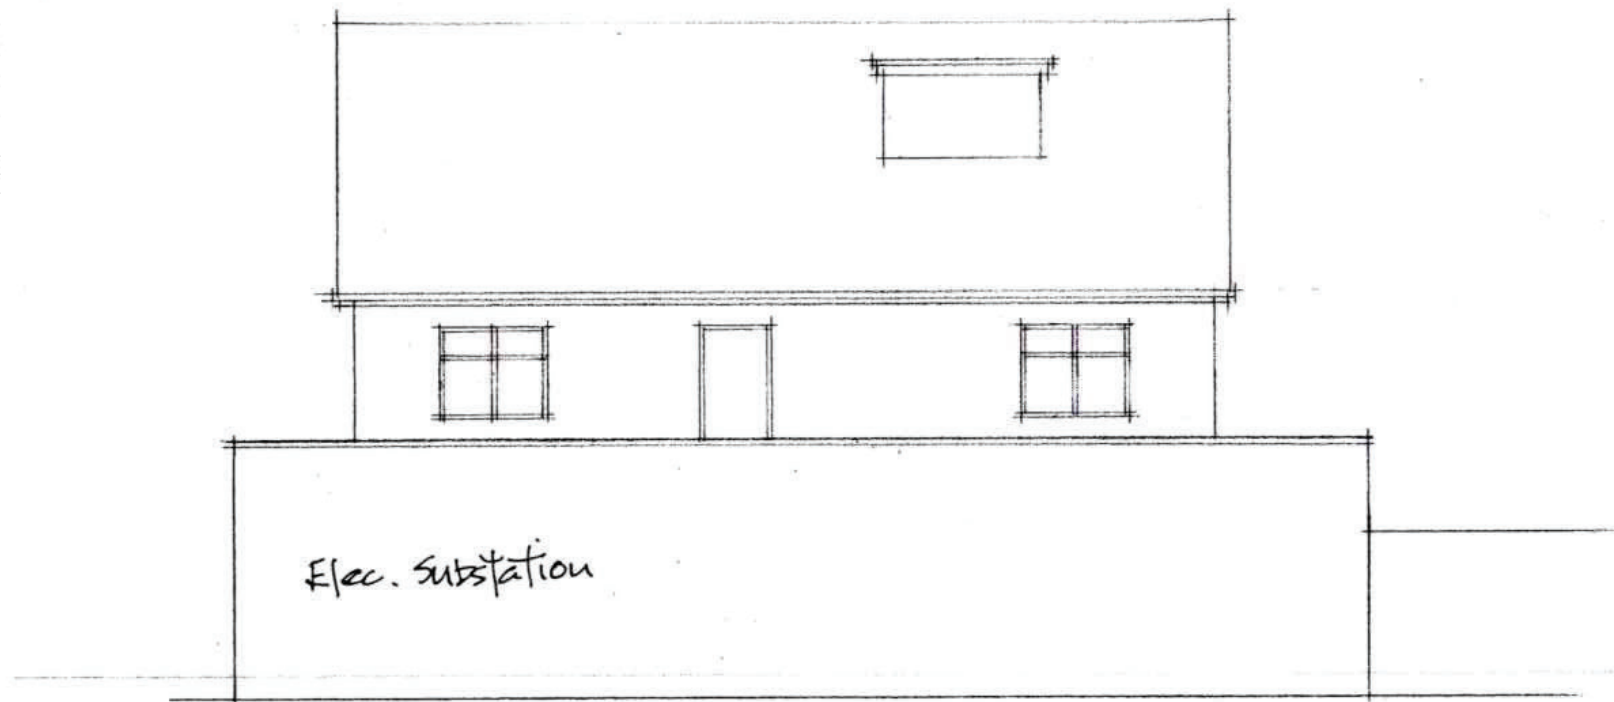

E. Facing Plumbase

0 5 10m

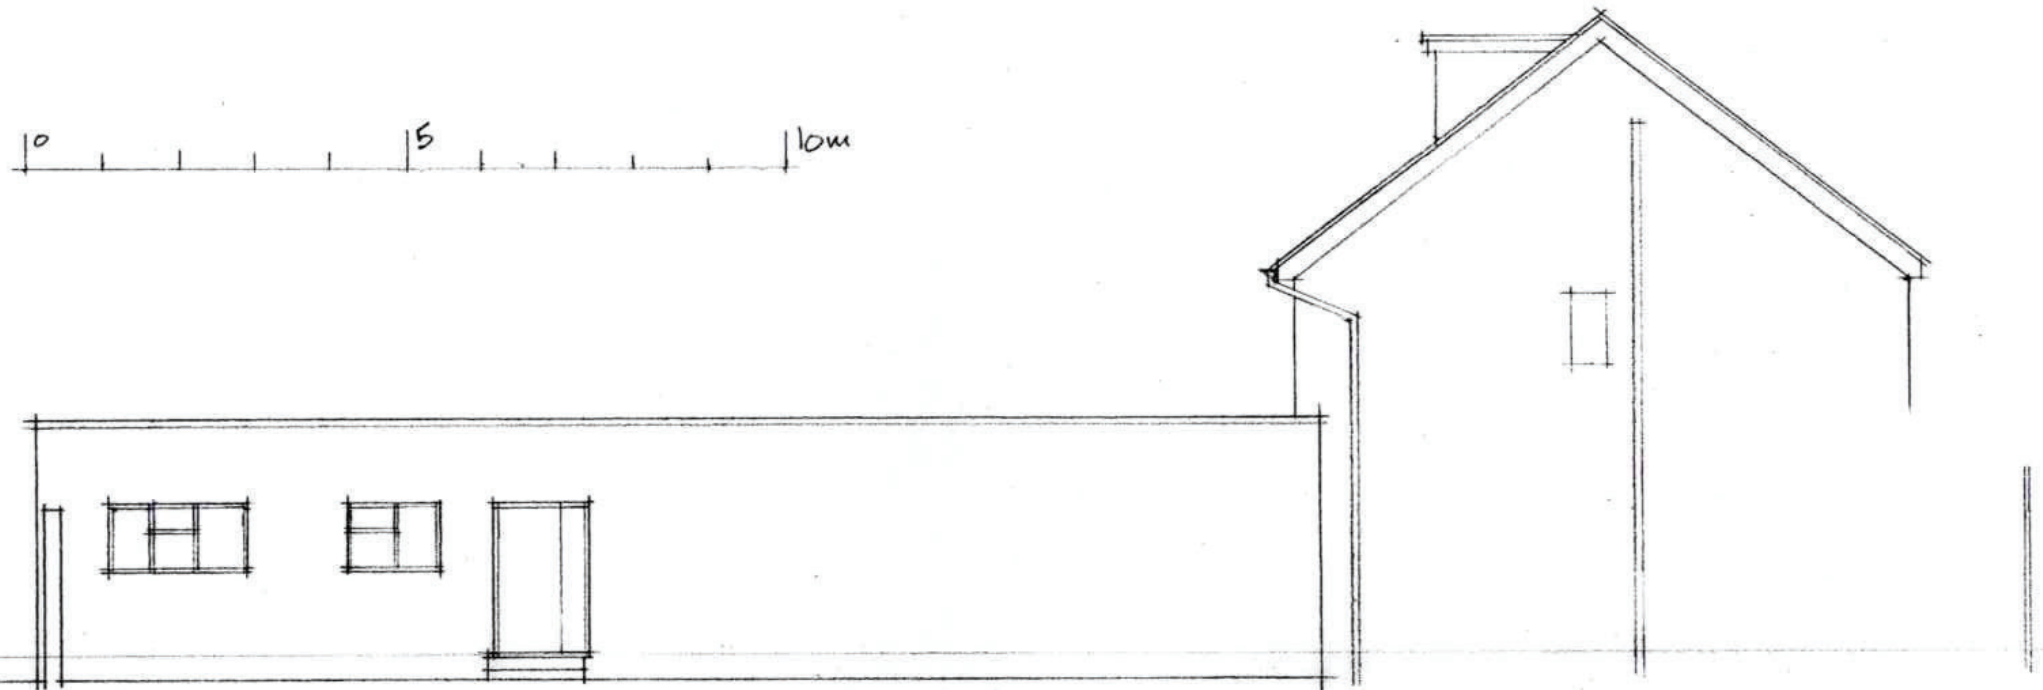

N. Overlooking parking & Facing Flats above 246

E & N Elevations as Existing
 No. 2-BED & No. 1-BED FLATS
 Above Shop Premises to Rear of Truevision
 240-242 Chichester Rd, Bognor PO21 5BA

ELEVATIONS AS EXTC.

R. E. OSBORNE – Building Consultant
 The Retreat, Southover Way, Hunston, Chichester PO20 1NY
 Telephone 01243 380088 E-mail: reo@phonecoop.coop
 Date: 09/09/21 Scale(s) @ A3 size: 1:500 Drg. no. 1764/53