

NOTES:

ARUN DISTRICT COUNCIL		
No	83	07
RECEIVED 23/7/07.		

samac
construction

Samac House
Metro Centre
Bridge Road
Orpington
Kent
BR5 2BJ
Tel: 08700 844448
Fax: 08700 844447
Email: info@samacconstruction.co.uk

CLIENT:

Threadneedle Property Investment Ltd

PROJECT NAME:

Bognor Regis Retail Park
Layout


DRAWING NAME:

BR-Carpark-A

DATE:	SCALE:	Rev No.
30.05.07	1:1 @ A3	A/L1

DRAWN BY:

Anna Shorten

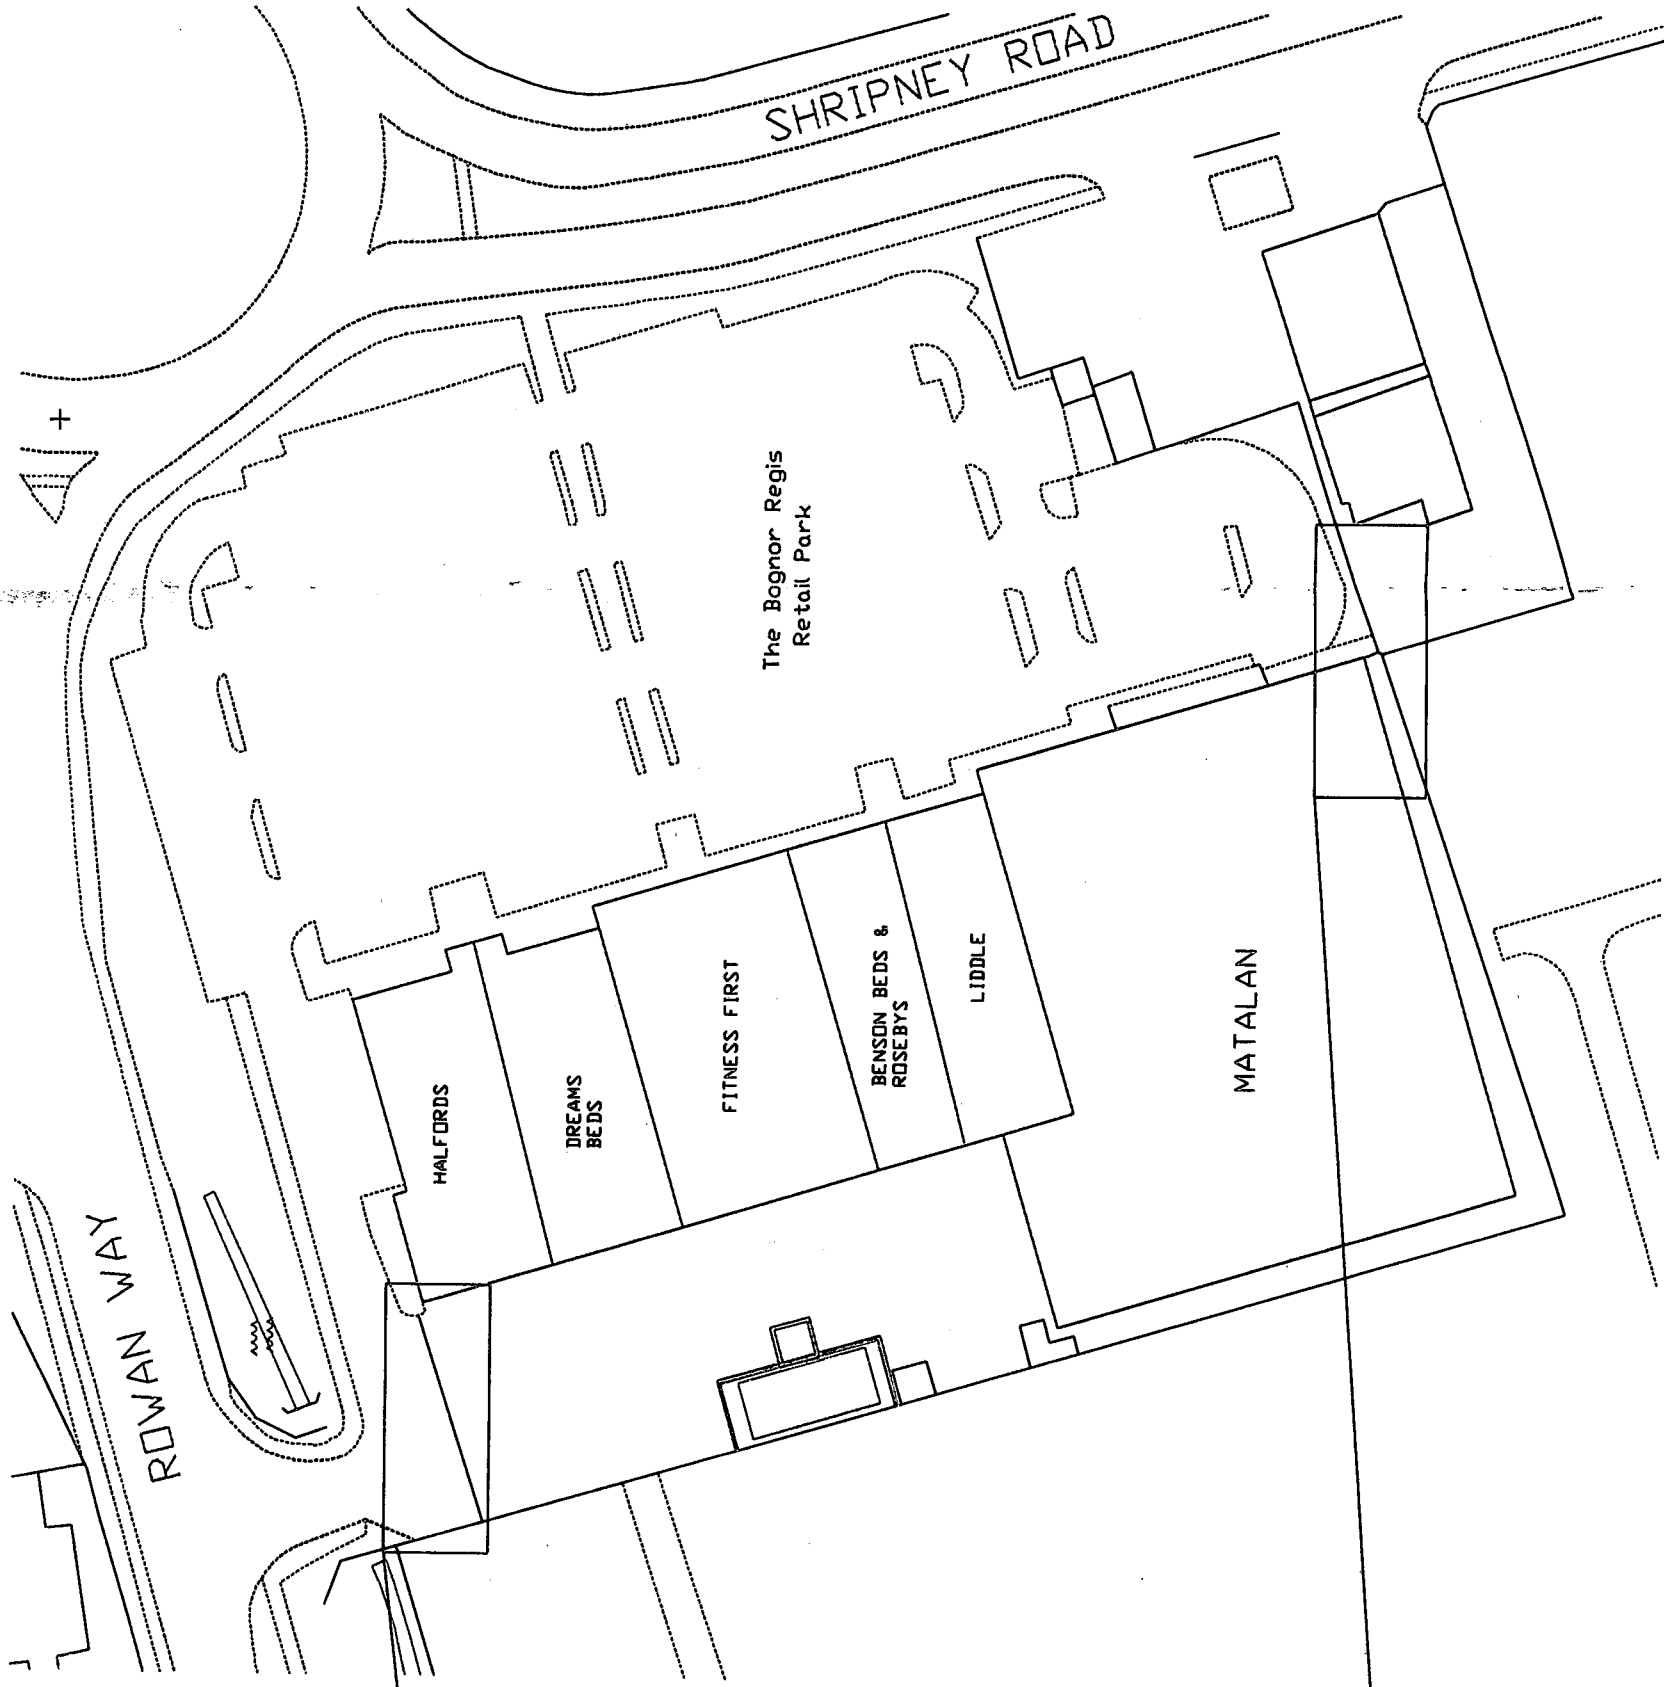

See detailed drawing
no. RevC/L6

See detailed drawing
no. RevC/L7