


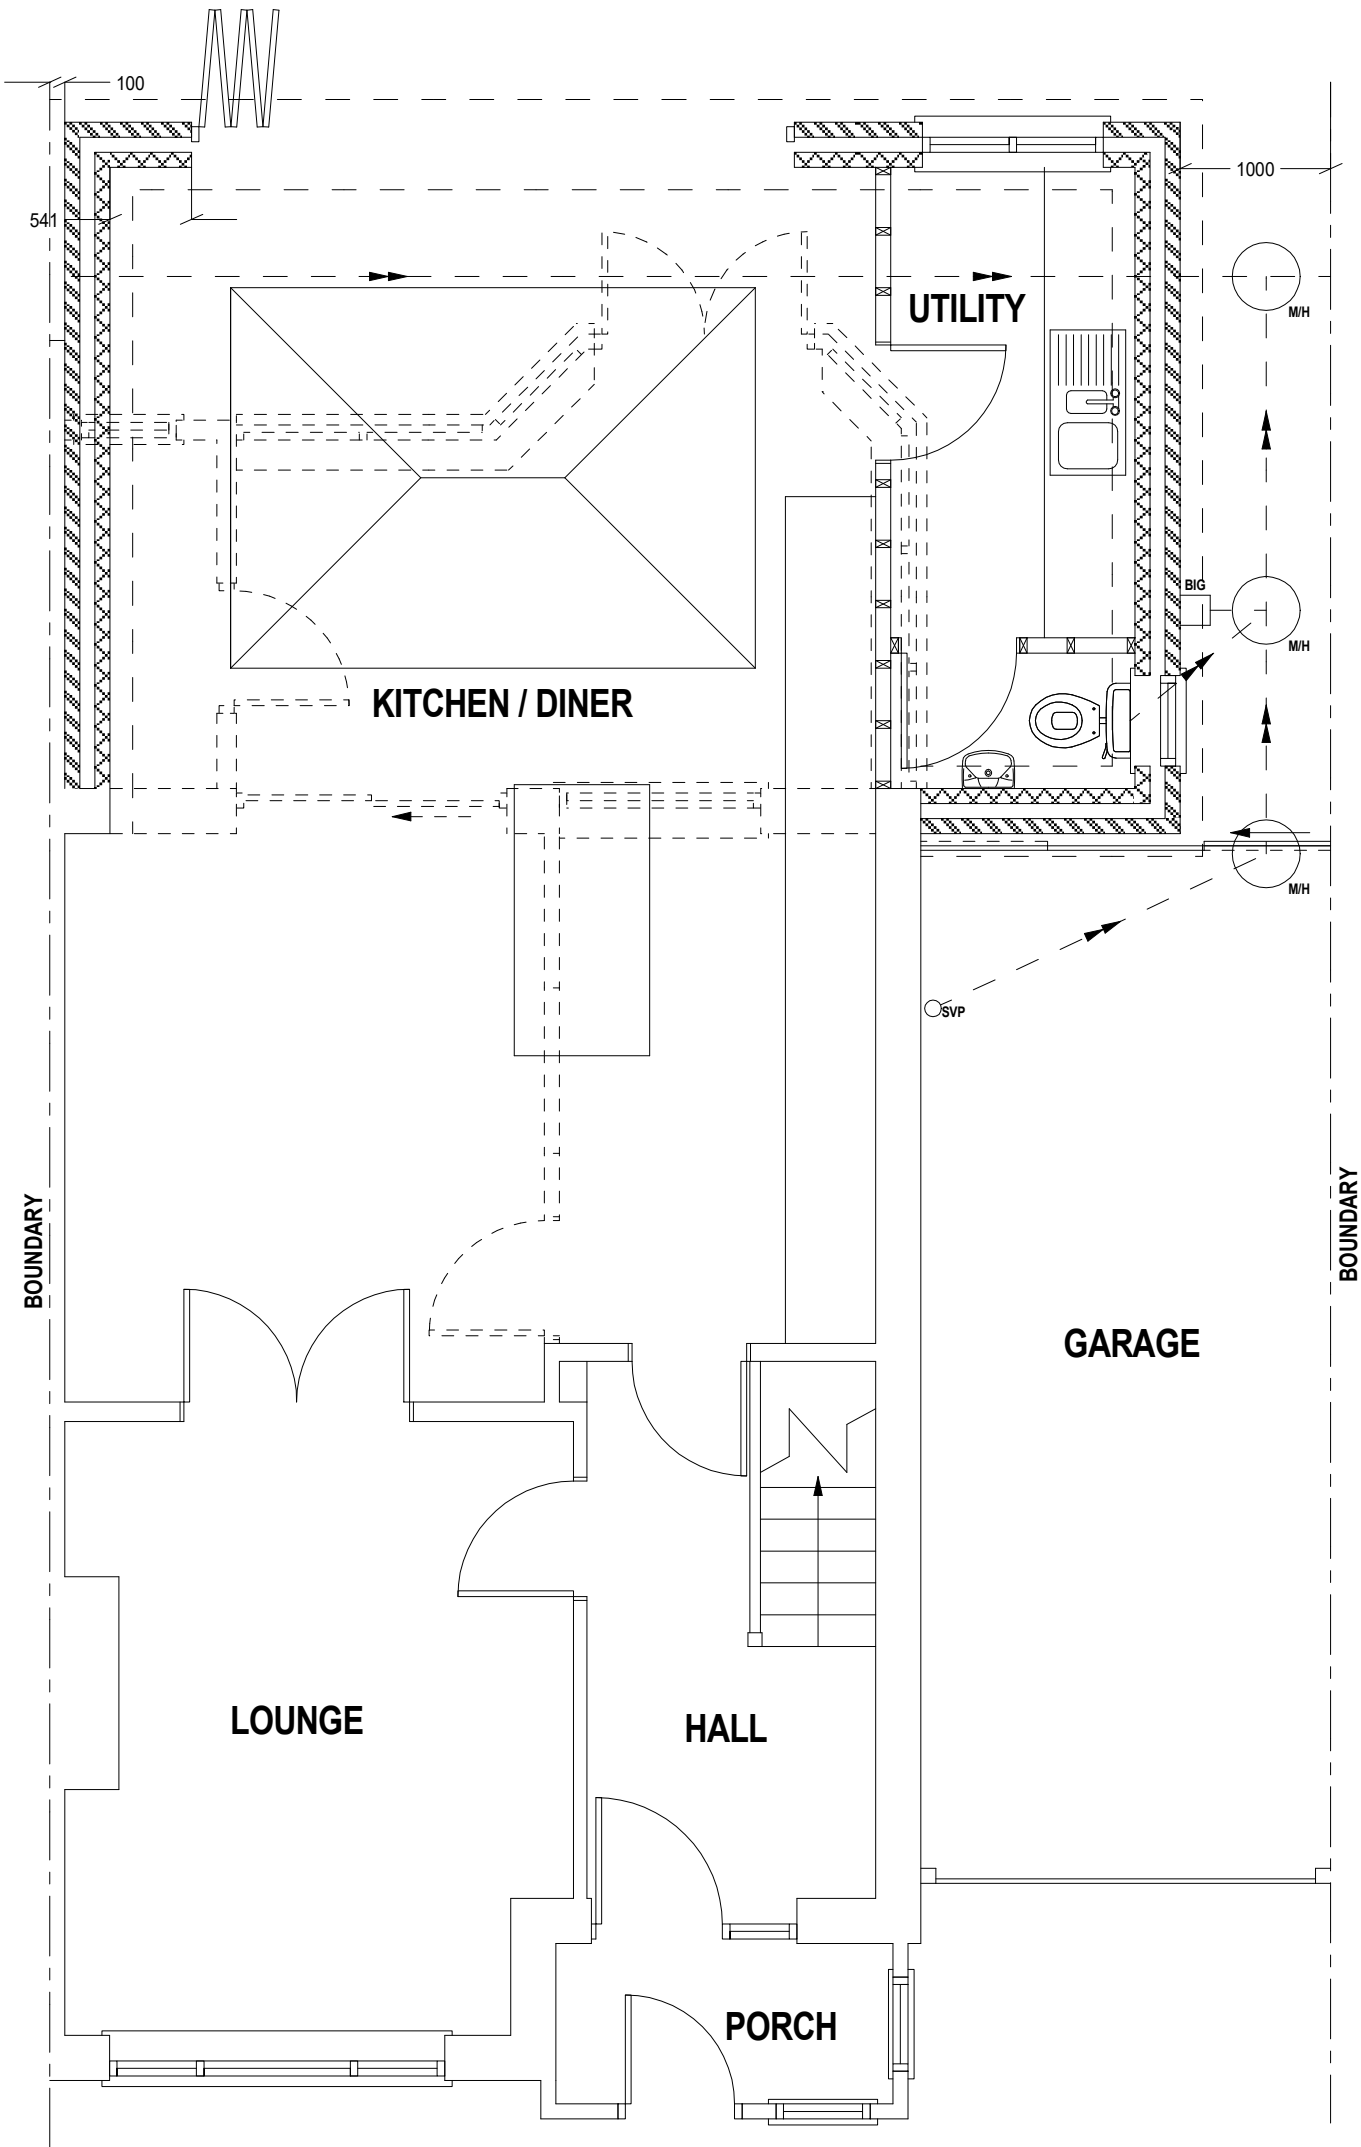

PROPOSED GROUND FLOOR LAYOUT
SCALE 1:50

SUSSEX BUILDING PLANS		
33 Highland Avenue, Bognor Regis, West Sussex. PO21 2BJ Email: lee@sussexbuildingplans.co.uk Tel: 07732 415951		
DRAWING TITLE	Single storey rear extension	
Address: Mr D Rogers 13 Central Avenue, Bognor Regis, West Sussex. PO21 5HT		
Date: 11/07/2019	DRG No: DR/PL/02	Rev. No: