
ARUN DISTRICT COUNCIL
No. BE 84 08
SUBSTITUTION
RECEIVED 3/09/08

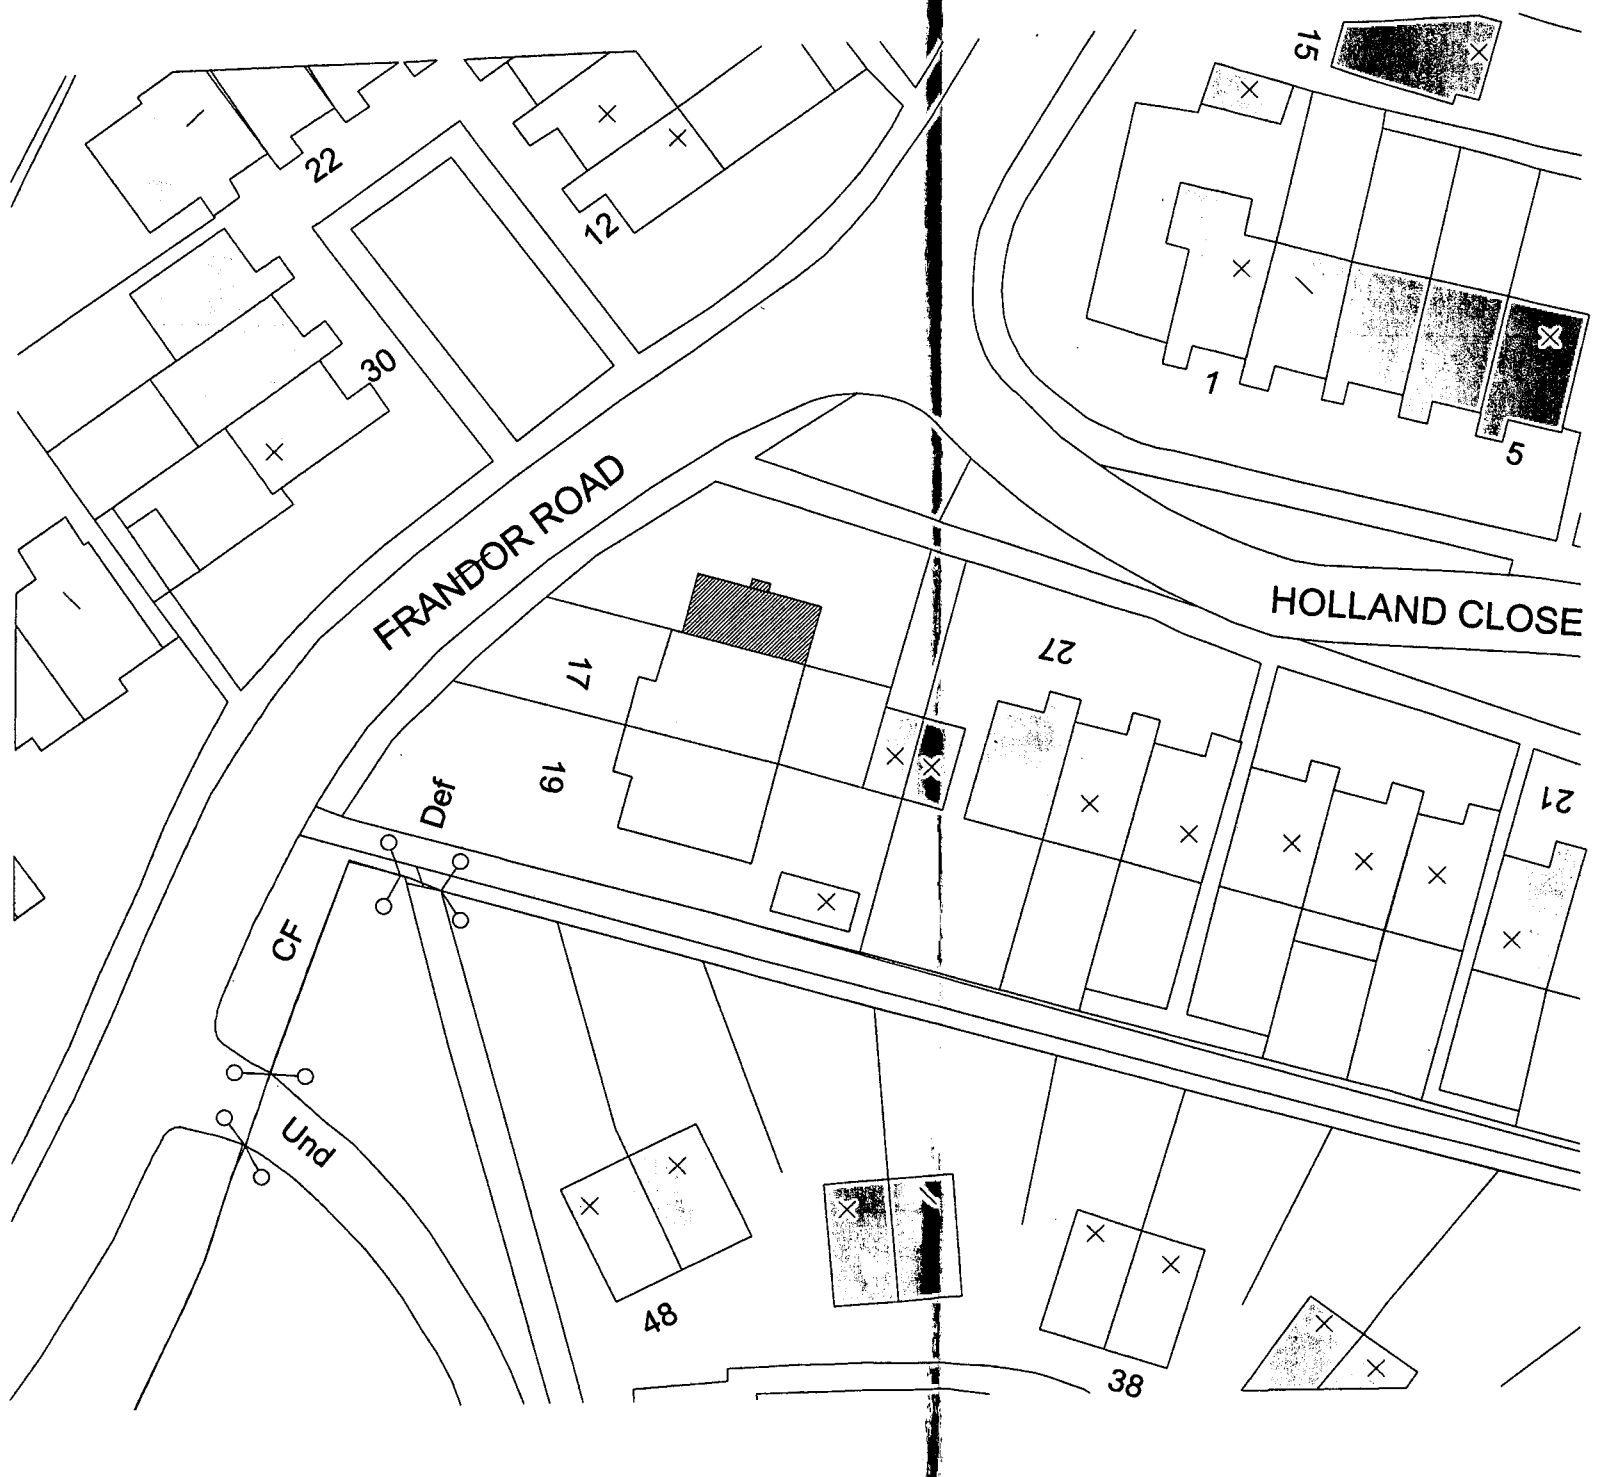

N

RICS
Michael Pearce & Associates Ltd
Chartered Surveyors - Architectural Consultants
3 West Ridings. East Preston. West Sussex. BN16 2TD
Tel 01903 786839
Mob 07812 195560
e-mail:michael@mpa-surveyors.co.uk

NEW DWELLING

LAND ADJACENT TO, 17 FRANDOR ROAD, BERSTED.

DRW NO 6 SCALE 1/500

SITE PLAN

ARUN DISTRICT COUNCIL:BE/84/08/ 19/08/2008