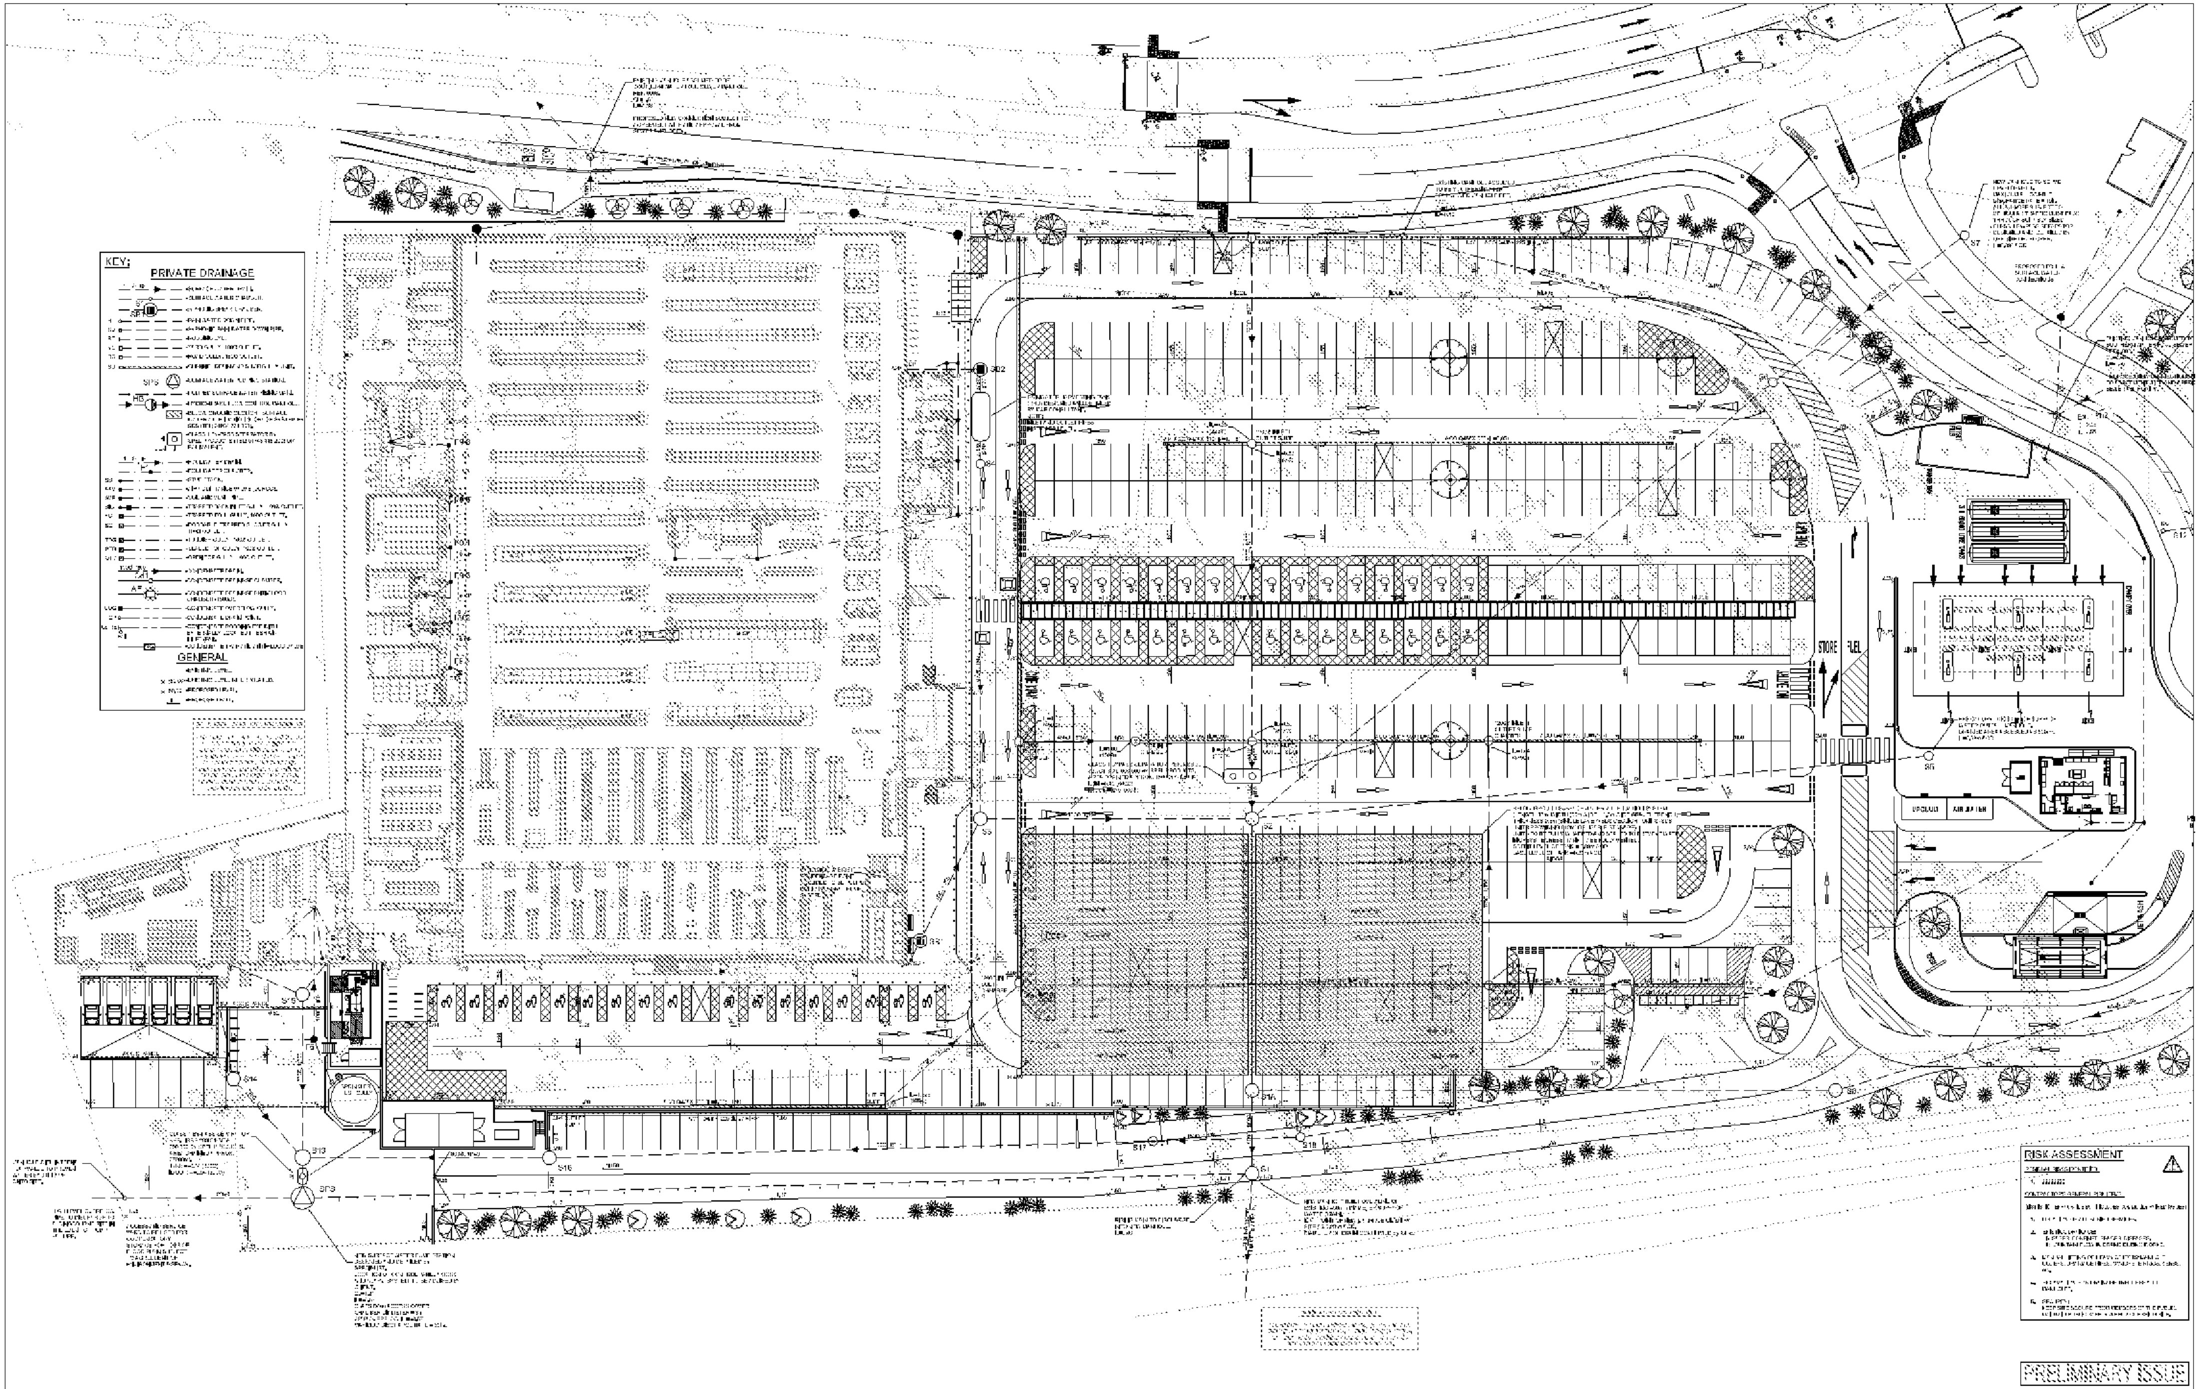

PRELIMINARY ISSUE

NOTES

Job title	SAINSBURY'S BOGNOR REGIS.
Drawing title	ENGINEERING LAYOUT. SHEET 1 OF 2.
Client	SAINSBURY'S SUPERMARKETS LTD .
	gary gabriel associates
Job No.	28506
Drawing No.	00400
Rev.	F