


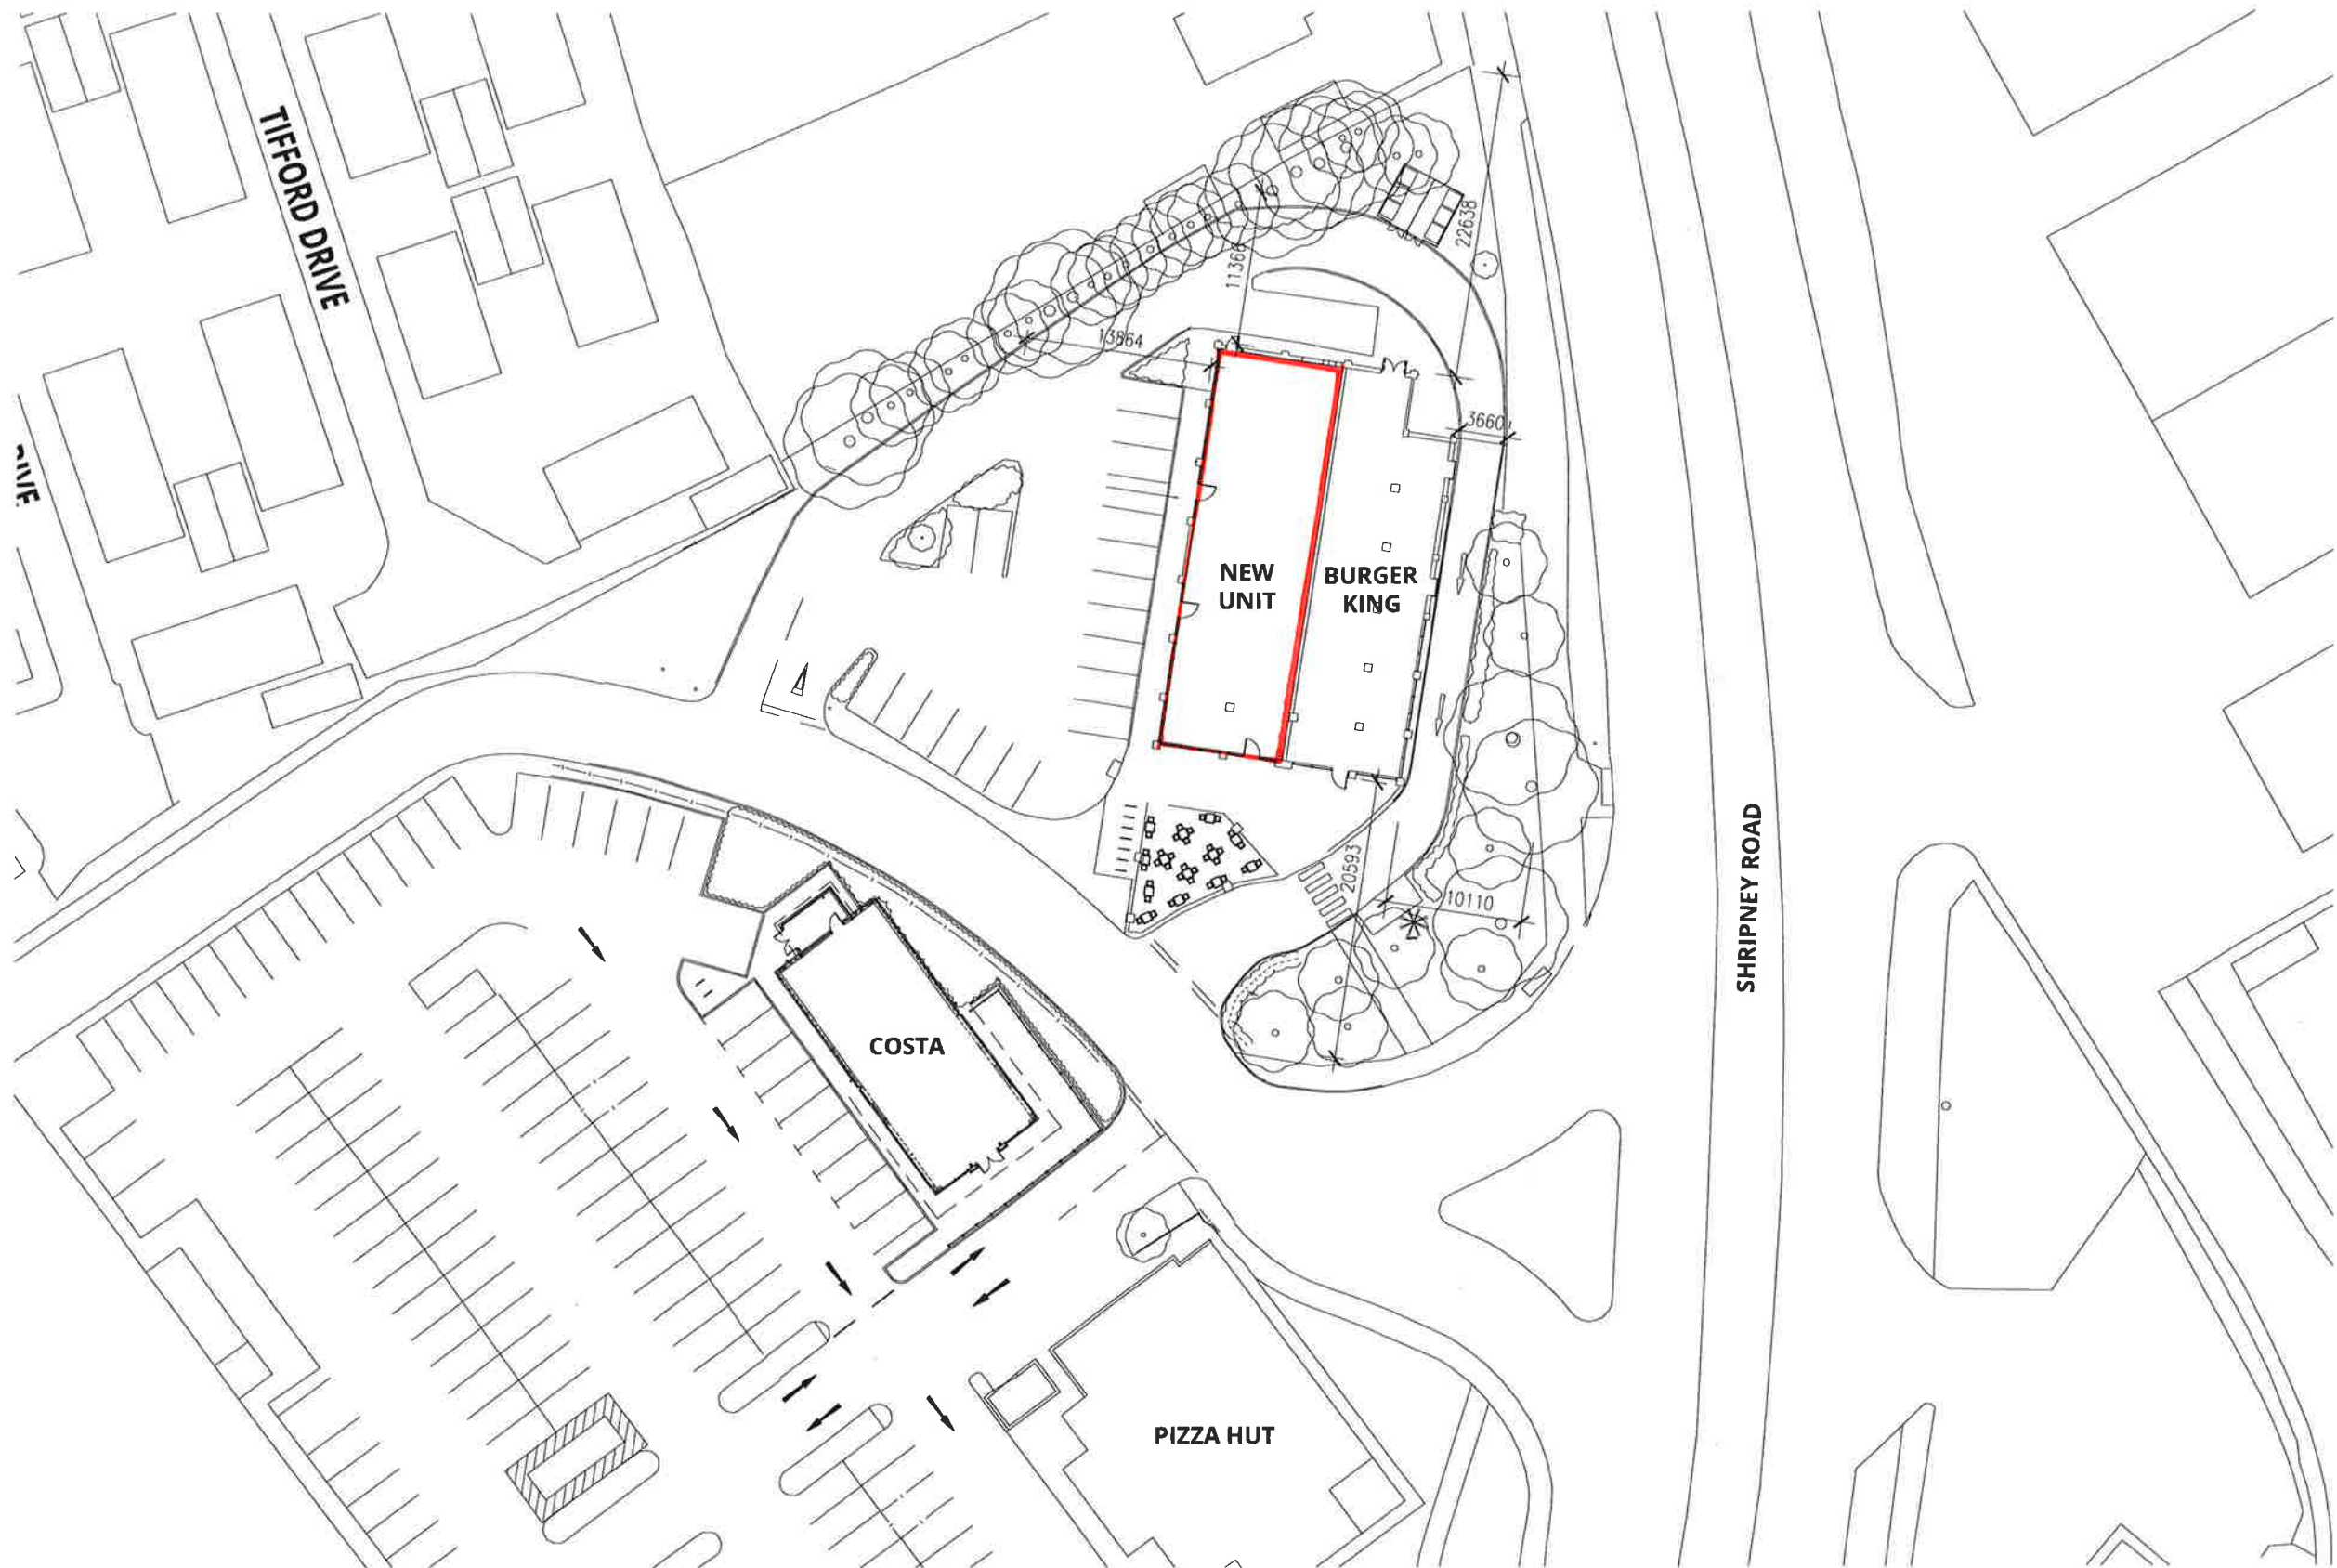

Copyright of this drawing is the property of Urban Edge Architecture Limited. It must not be reproduced or amended nor used in the execution of any works whether in conjunction with the proposed works for which it is prepared or otherwise without the express consent in writing of Urban Edge Architecture Limited.

Urban Edge Architecture Limited
One Scotgate Mews, Scotgate,
Stamford, Lincolnshire, PE9 2FX.

Tel. ++44 (0)1780 755 665
Fax. ++44 (0)1780 755 360

For information only DO NOT SCALE

D01	Dimensions to boundary added,	28.09.14
Revision	Description	Date
URBANEDGE architecture / masterplanning / design		
Client	BBC PENSION TRUST LIMITED	
Project	ARUN RETAIL PARK BOGNOR REGIS BURGER KING SUBDIVISION	
Drawing	SITE BLOCK PLAN AS PROPOSED	
Scale	1:500 @ A3	Drawn PL
Date	JUL 2015	
Project No.	Drawing No.	Revision
1750	URB BK [08] 00 03	D01

PLANNING

ARUN DISTRICT COUNCIL BE/150/15/PL