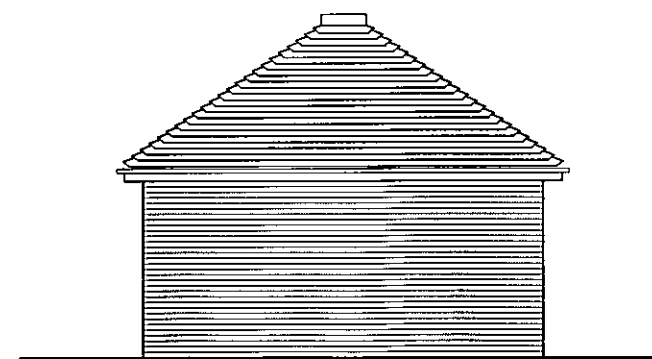
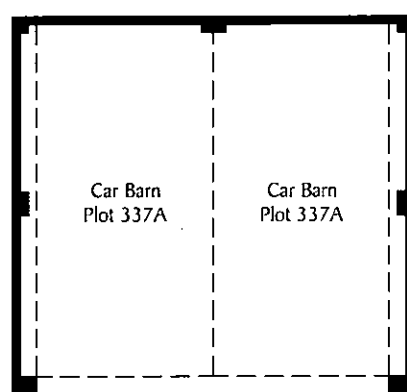
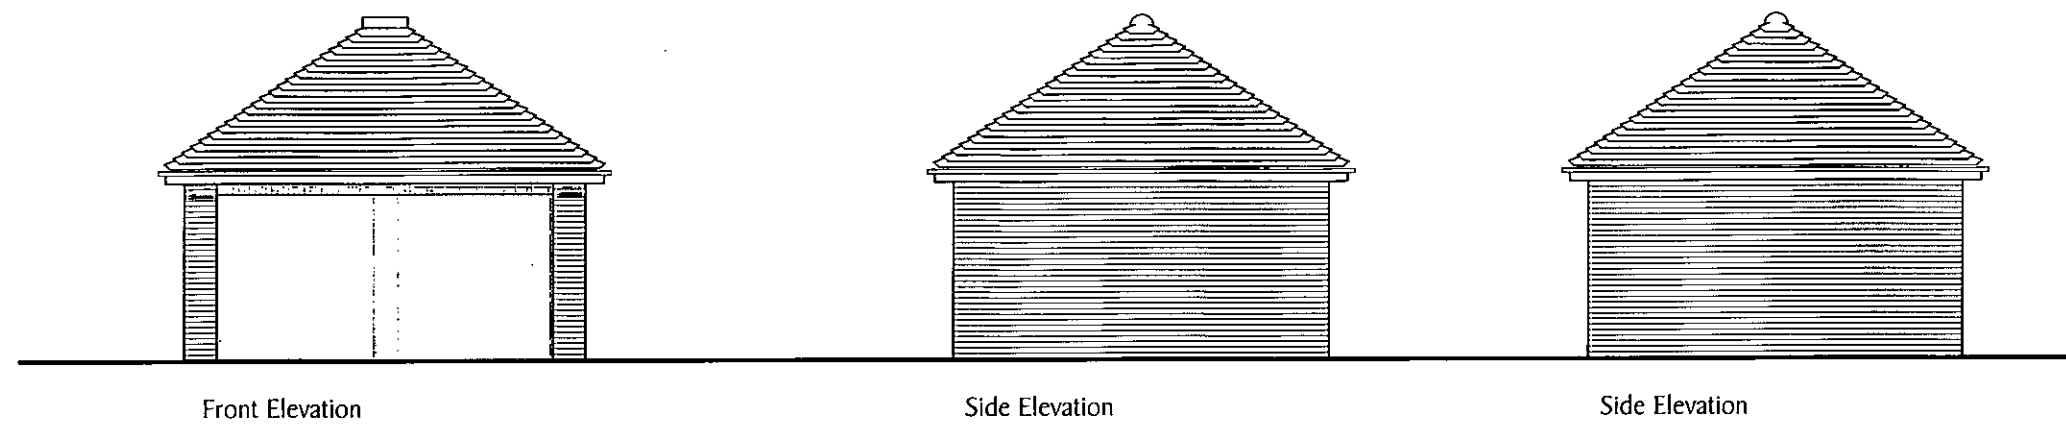


| REV | DATE | REVISION |
|-----|------|----------|
|     |      |          |

| REV | DATE | REVISION |
|-----|------|----------|
|     |      |          |

|                          |           |
|--------------------------|-----------|
| DEVELOPMENT              |           |
| SITE 6, PHASE 4c RE-PLAN |           |
| CHICHESTER ROAD          |           |
| NORTH BERSTED            |           |
| DRAWN                    | DATE      |
| RIW                      | JULY 2019 |

|                   |          |
|-------------------|----------|
| DRAWING TITLE     |          |
| CAR BARN 2        |          |
| PLANS & ELVATIONS |          |
| DRG NO.           | REVISION |
| S814/Ph4R-P/CB/02 |          |

**Berkeley**  
Designed for life

Berkeley Homes (Southern) Limited  
Berkeley House, Bay Tree Avenue  
Leatherhead  
Surrey, KT22 7UE  
Tel: (01372) 370400