


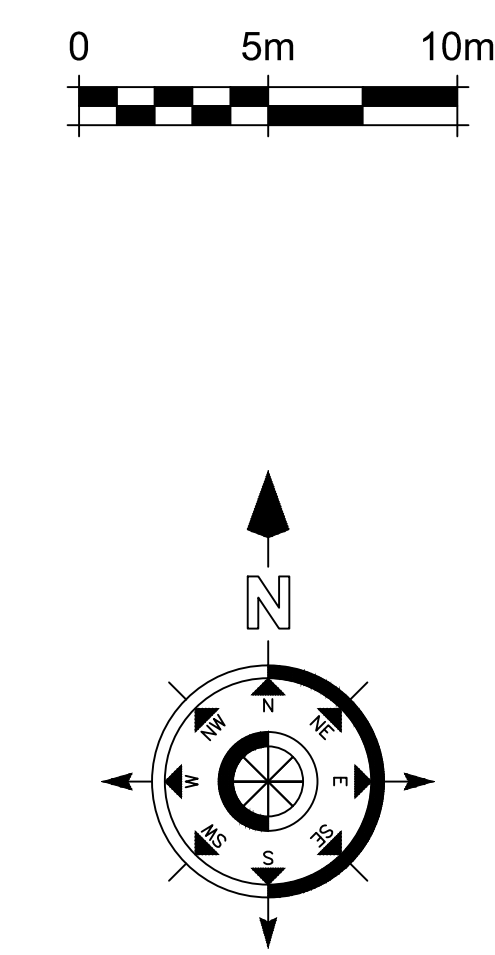

REF	DATE	REVISION
-----	------	----------

DRAWING TITLE
SITE LAYOUT - PHASE 4c

DRAWN
NAM

DATE JANUARY 2019 SCALE 1:200@A0

DRG No. S814/Ph4c/01	REV. G
-------------------------	-----------