



PRELIMINARY

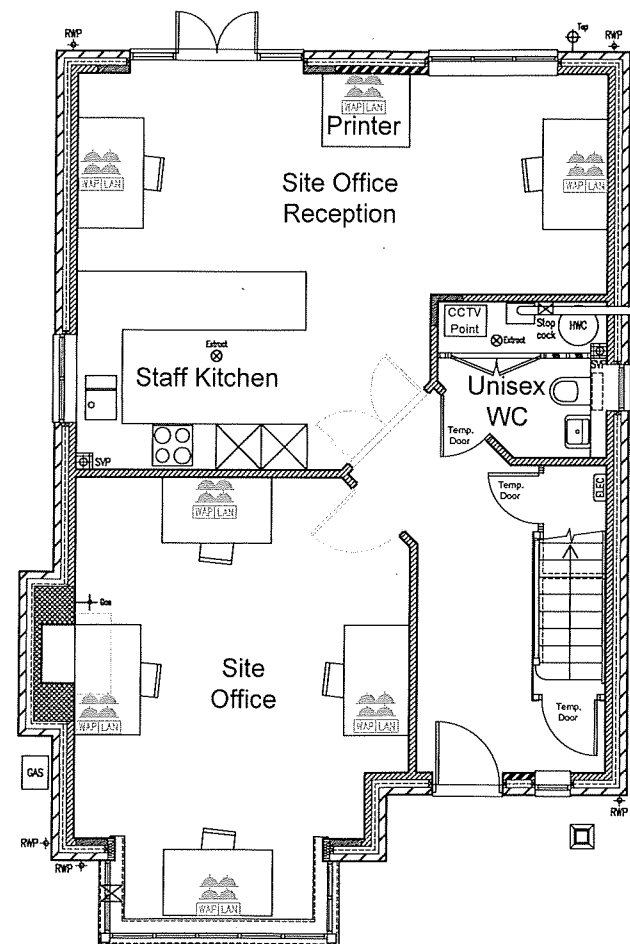

Ground Floor


Site Office:

- Additional BT/IT points required;
- CCTV (covering compound) to be installed;
- Floor finishes to Ground Floor to be omitted. Vinyl floor or similar to be fitted;
- Ground Floor doors and First Floor Store door to be omitted. Temporary doors to WC & Understair Cupboard at Ground Floor;
- Staircase to be ply boarded with temporary door for access to First Floor.

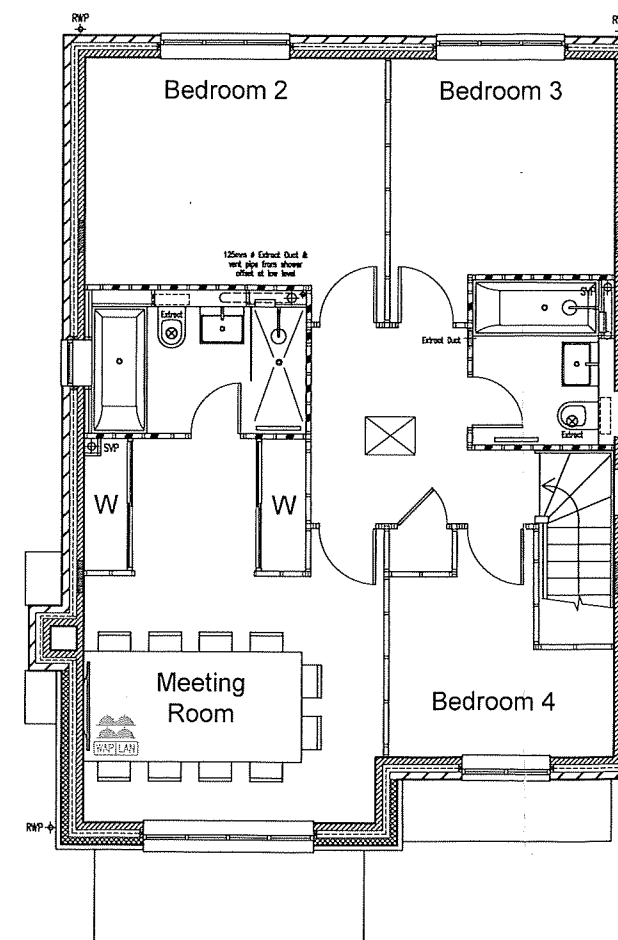

First Floor

DO NOT SCALE FROM THIS DRAWING		
REF	DATE	REVISION
DEVELOPMENT		
Phase 4C		
Chichester Road, North Bersted		
DRAWING TITLE		
Phase 4C Site Office		
Berkeley Designed for life		
Berkeley Homes (Southern) Limited Berkeley House Summers Place Stane Street Billingshurst RH14 9GN Telephone: 01403 279 000		
DRAWN	CHECKED	
AS		
DATE	SCALE	
July 2019	1:50 @ A1 (1:100 @ A3)	
DWG No.	REV.	
S783-6-4C-SO	-	

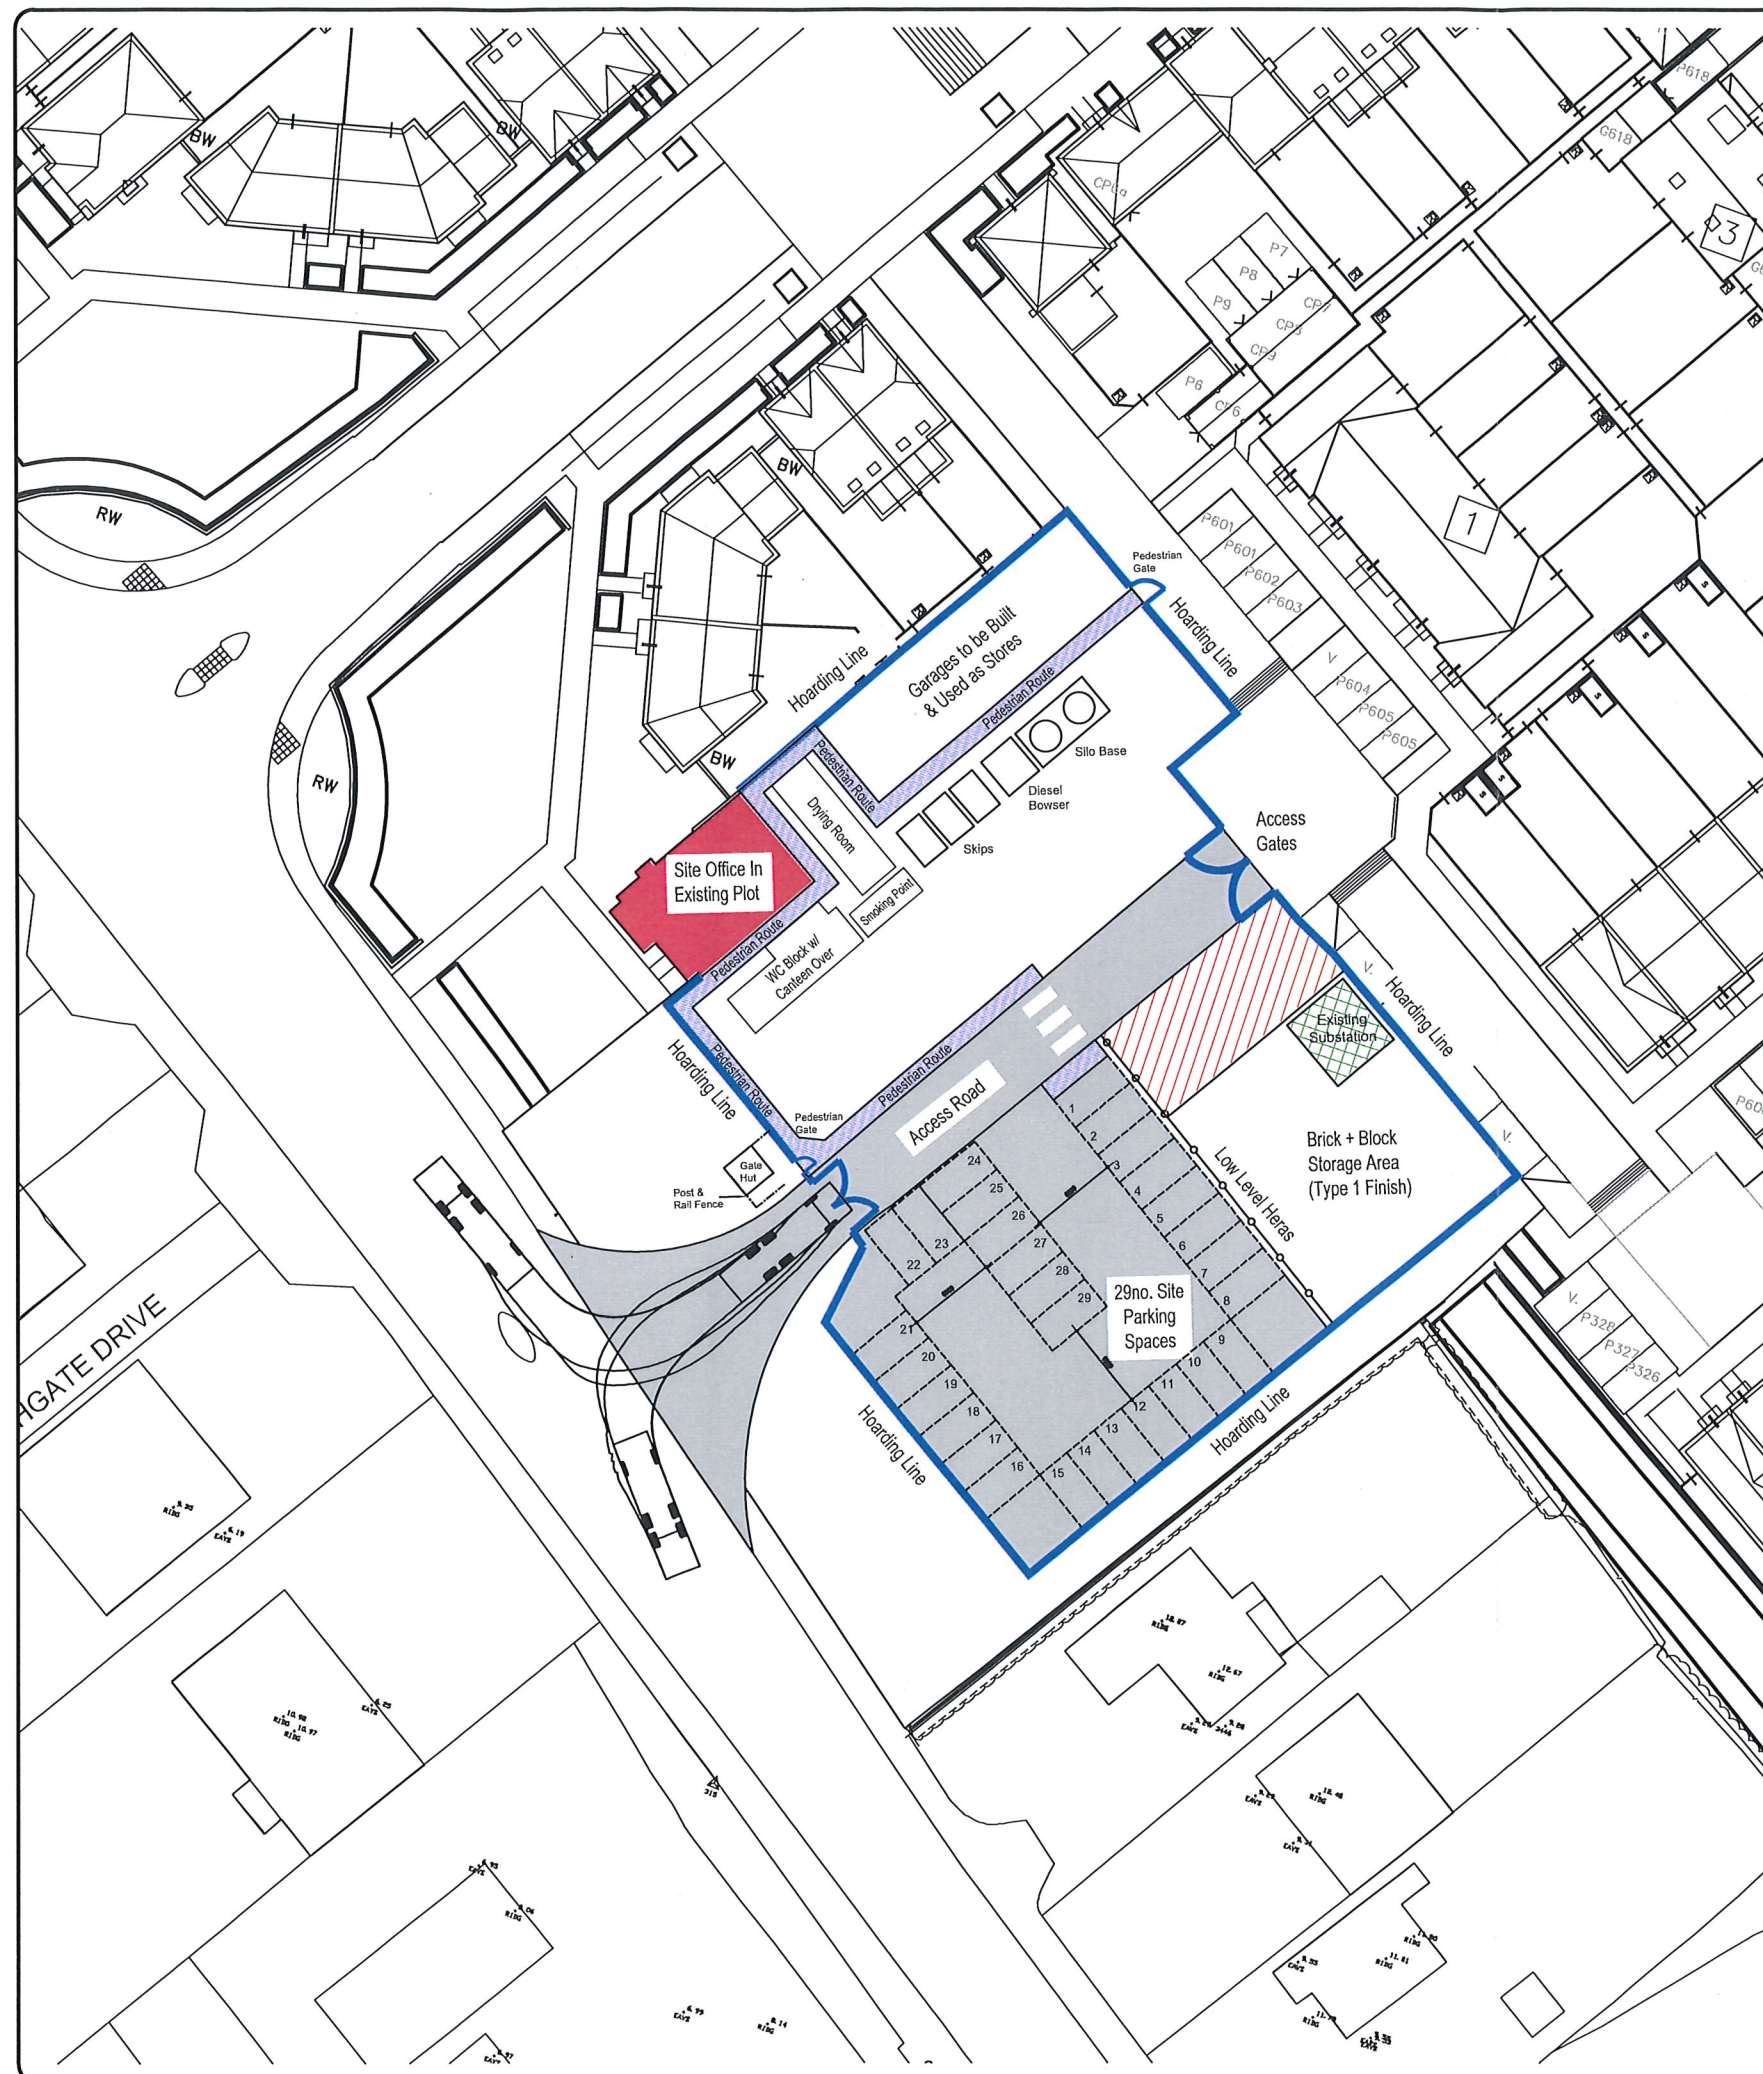

Key Plan


Key:



Hoarding/Gates



Existing Substation

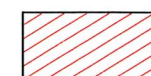


Lorry Reversing Point



Silo Position



Foot Paths

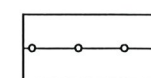

Low Level Heras Fencing

B	24.07.19	Site compound layout revised following Commercial input.
A	22.07.19	Site compound layout revised to suit Project Manager's comments.

DO NOT SCALE FROM THIS DRAWING

REF	DATE	REVISION
-----	------	----------

DEVELOPMENT
CHICHESTER ROAD
NORTH BERSTED

DRAWING TITLE
PHASE 4C - SITE SETUP PLAN

Berkeley
Designed for life

Berkeley Homes (Southern) Limited
Berkeley House | Bay Tree Avenue
Leatherhead | Surrey | KT22 7UE
Telephone. 01372 370 400

DRAWN AS	CHECKED
DATE JUNE 2019	SCALE 1:500@A3

DRG No. S783-6-SSP-4C	REV. B
--------------------------	-----------