


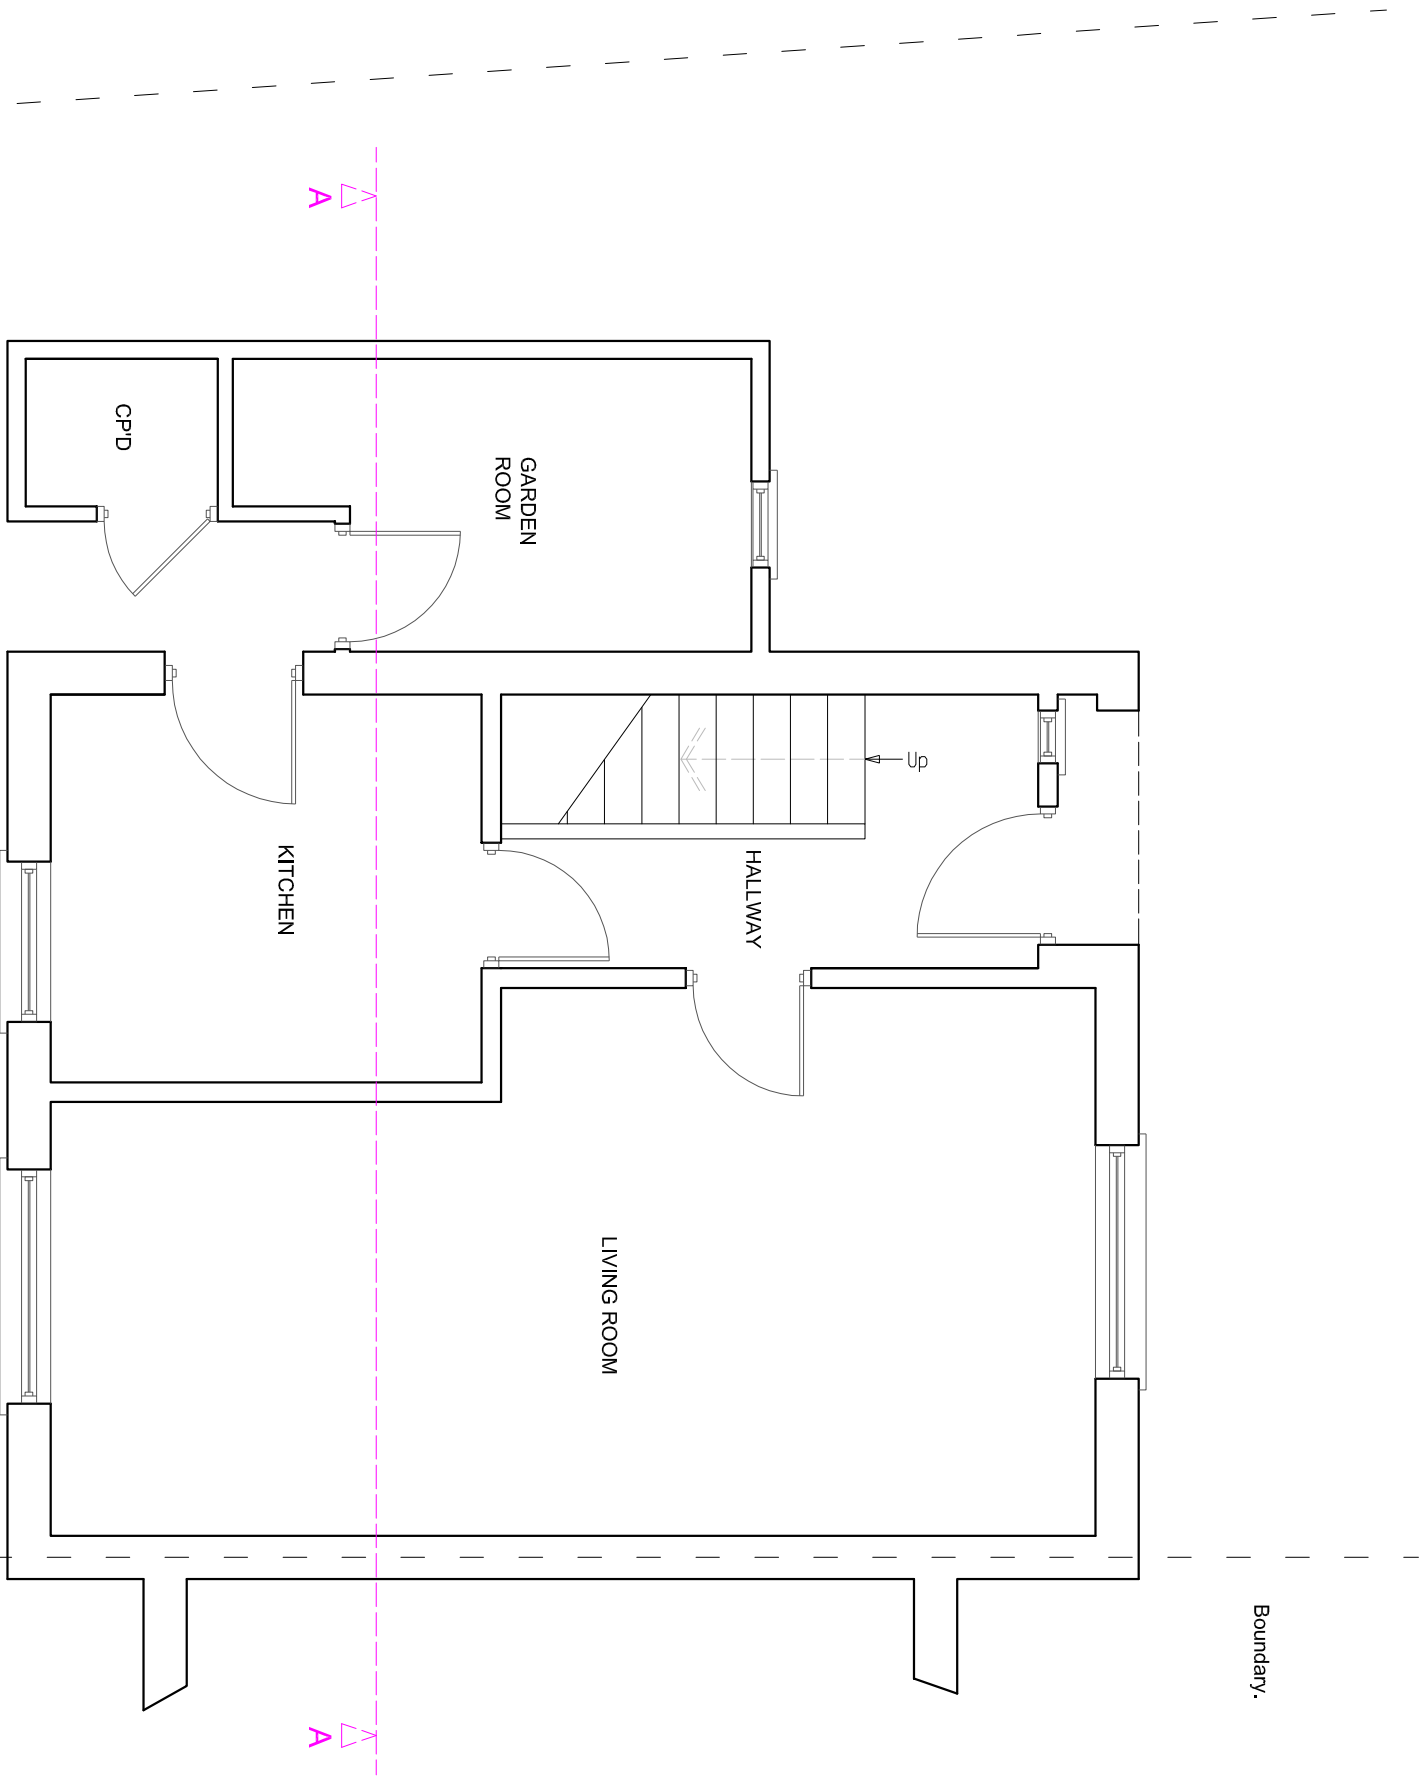

Boundary.

Boundary.

A

A

Up

HALLWAY

LIVING ROOM

GARDEN ROOM

KITCHEN

CPD

SCALE



METRES

EXISTING GROUND FLOOR PLAN

SUSSEX BUILDING CONSULTANCY LIMITED

34 WHITEWAYS,
BOGNOR REGIS, WEST SUSSEX.

SCALE - 1/50 REV - DATE - 03/07/2014



LABC

3 NORTHCOTE ROAD
BOGNOR REGIS
PO21 5LZ
TEL/FAX - (01243) 861379