




Approx. 2,025 mm internally.

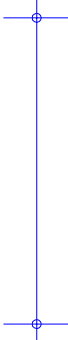


Boundary.

Where possible remove the old external skin of the cavity wall to maximise space within the new bedroom.

Approx. 4,320 mm internally.

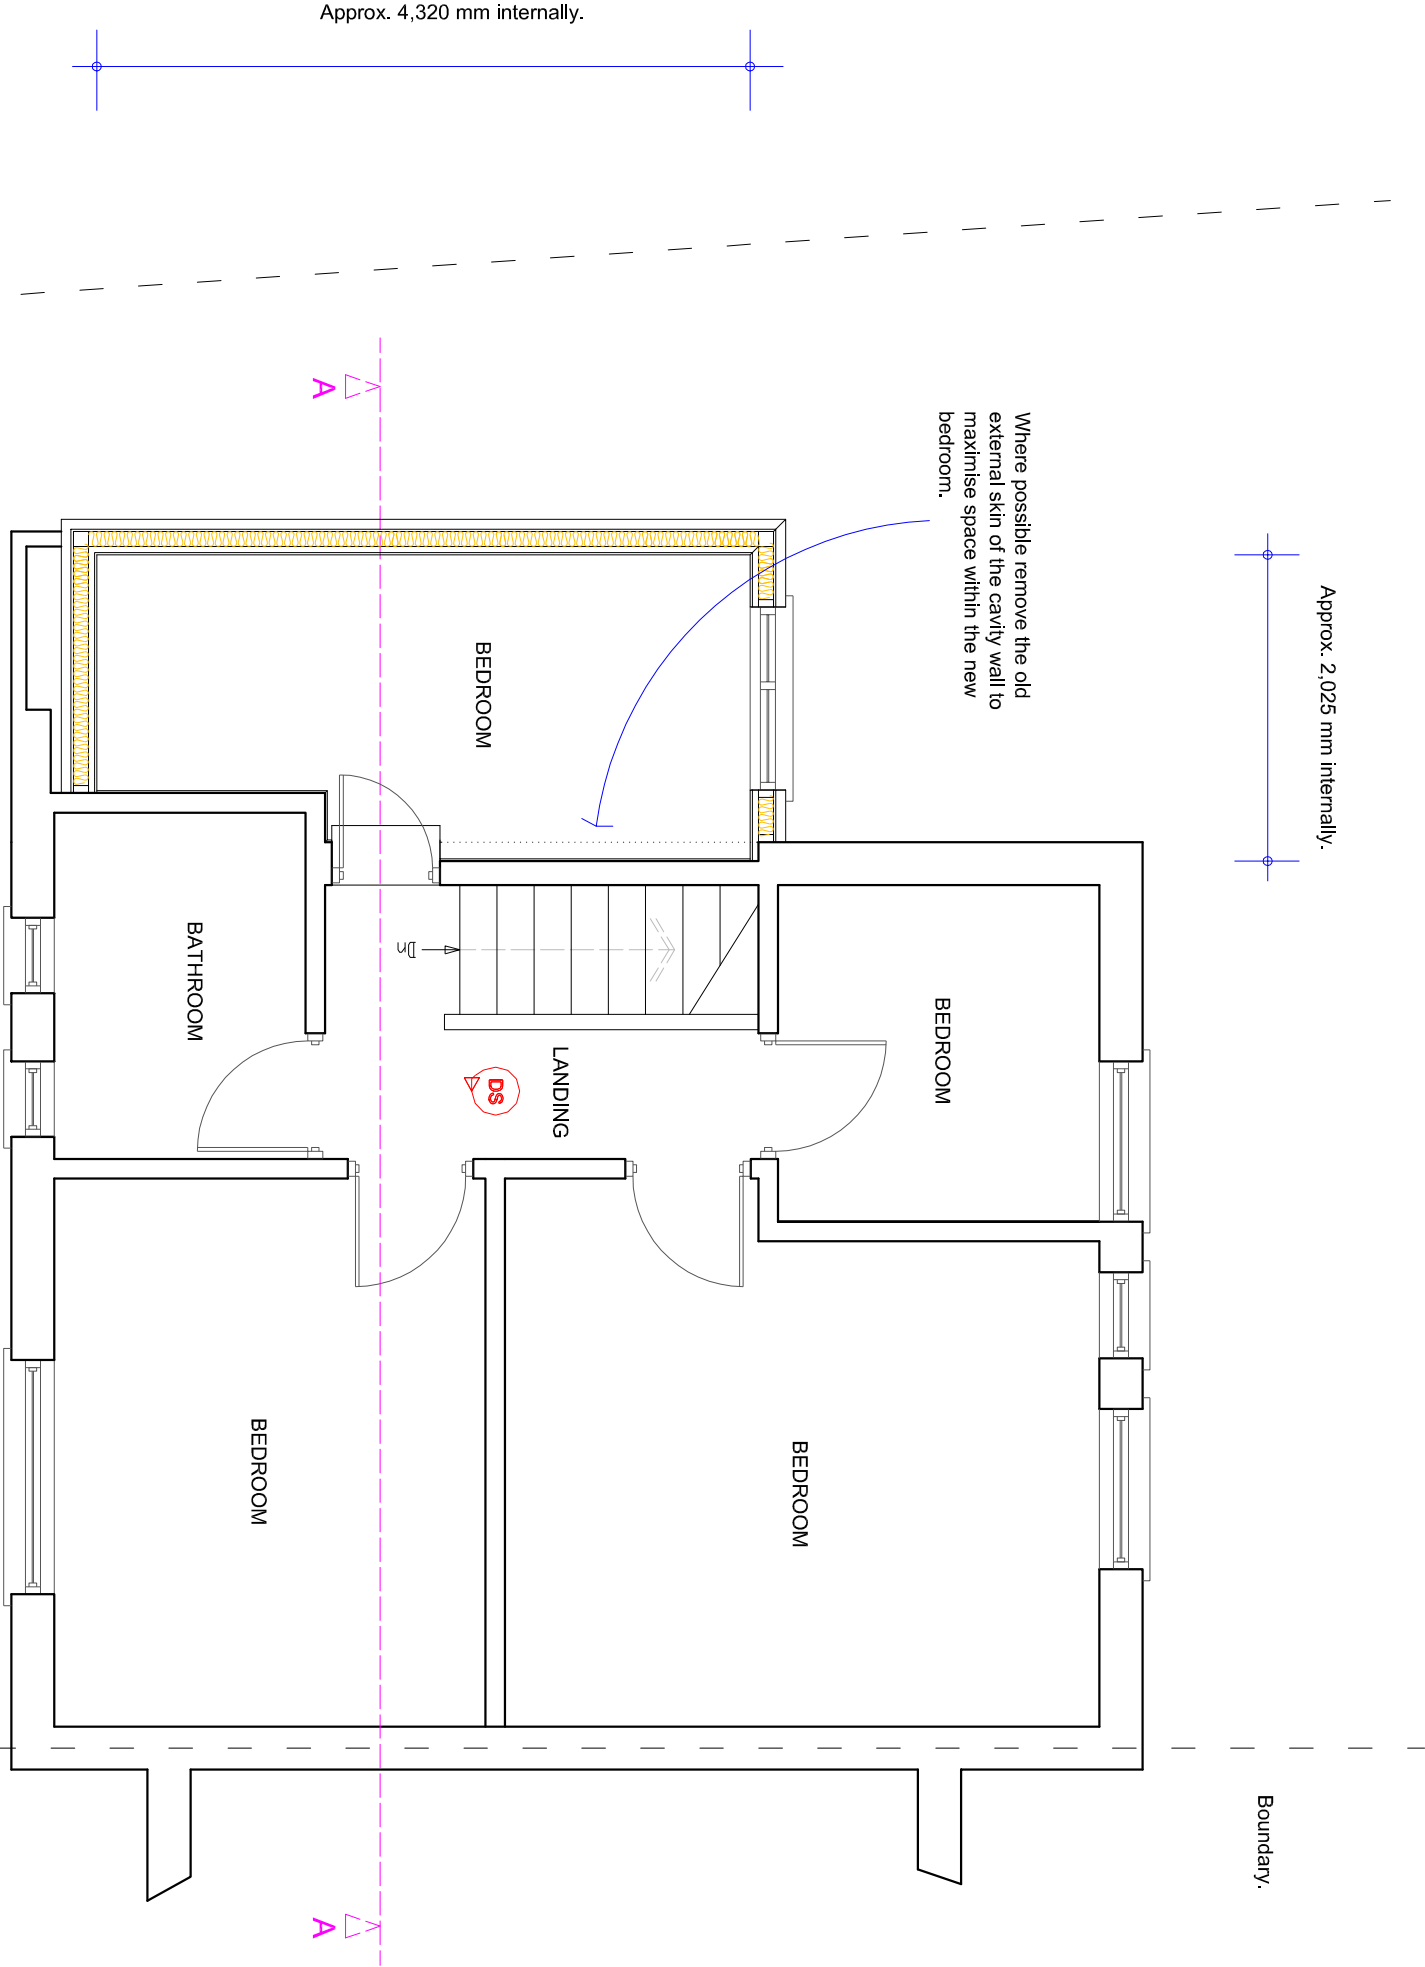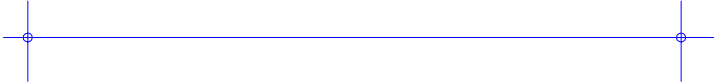

SCALE

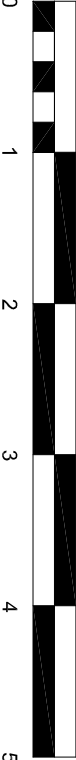

PROPOSED FIRST FLOOR PLAN

SUSSEX BUILDING CONSULTANCY LIMITED

34 WHITEWAYS,
BOGNOR REGIS, WEST SUSSEX.

SCALE - 1/50 REV - A DATE - 21/07/2014



LABC
partner

3 NORTHCOTE ROAD
BOGNOR REGIS
PO21 5LZ
TEL/FAX - (01243) 861373

SUSSEX BUILDING CONSULTANCY LIMITED

34 WHITEWAYS,
BOGNOR REGIS, WEST SUSSEX.

SCALE - 1/50 REV - A DATE - 21/07/2014