



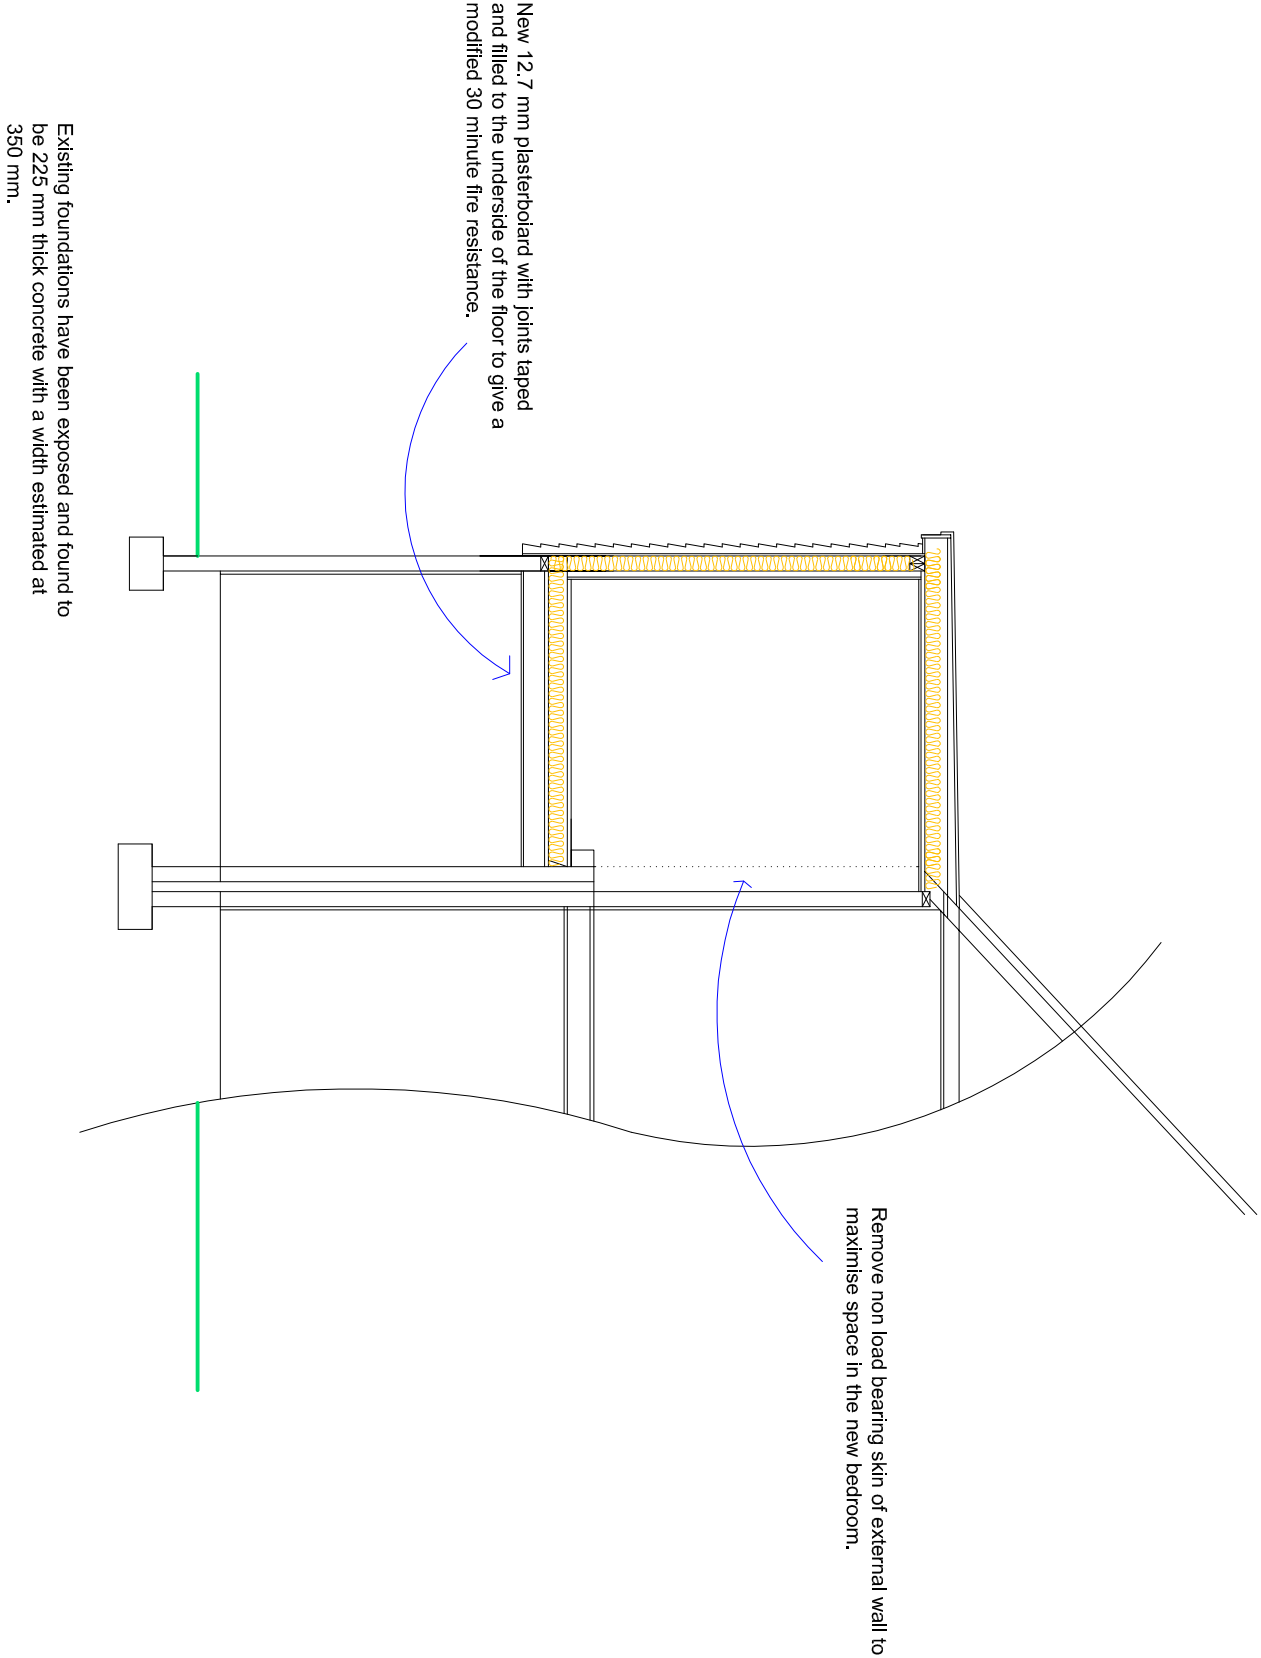

PROPOSED CROSS SECTION 'AA'

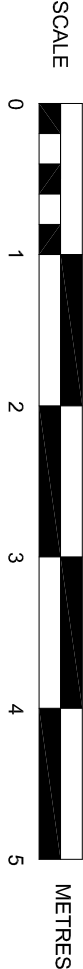

SUSSEX BUILDING CONSULTANCY LIMITED	
34 WHITEWAYS, BOGNOR REGIS, WEST SUSSEX.	
SCALE - 1/50 REV - A DATE - 17/07/2014	
 LABC partner	3 NORTHCOTE ROAD BOGNOR REGIS PO21 3LZ TEL/FAX - (01243) 861379