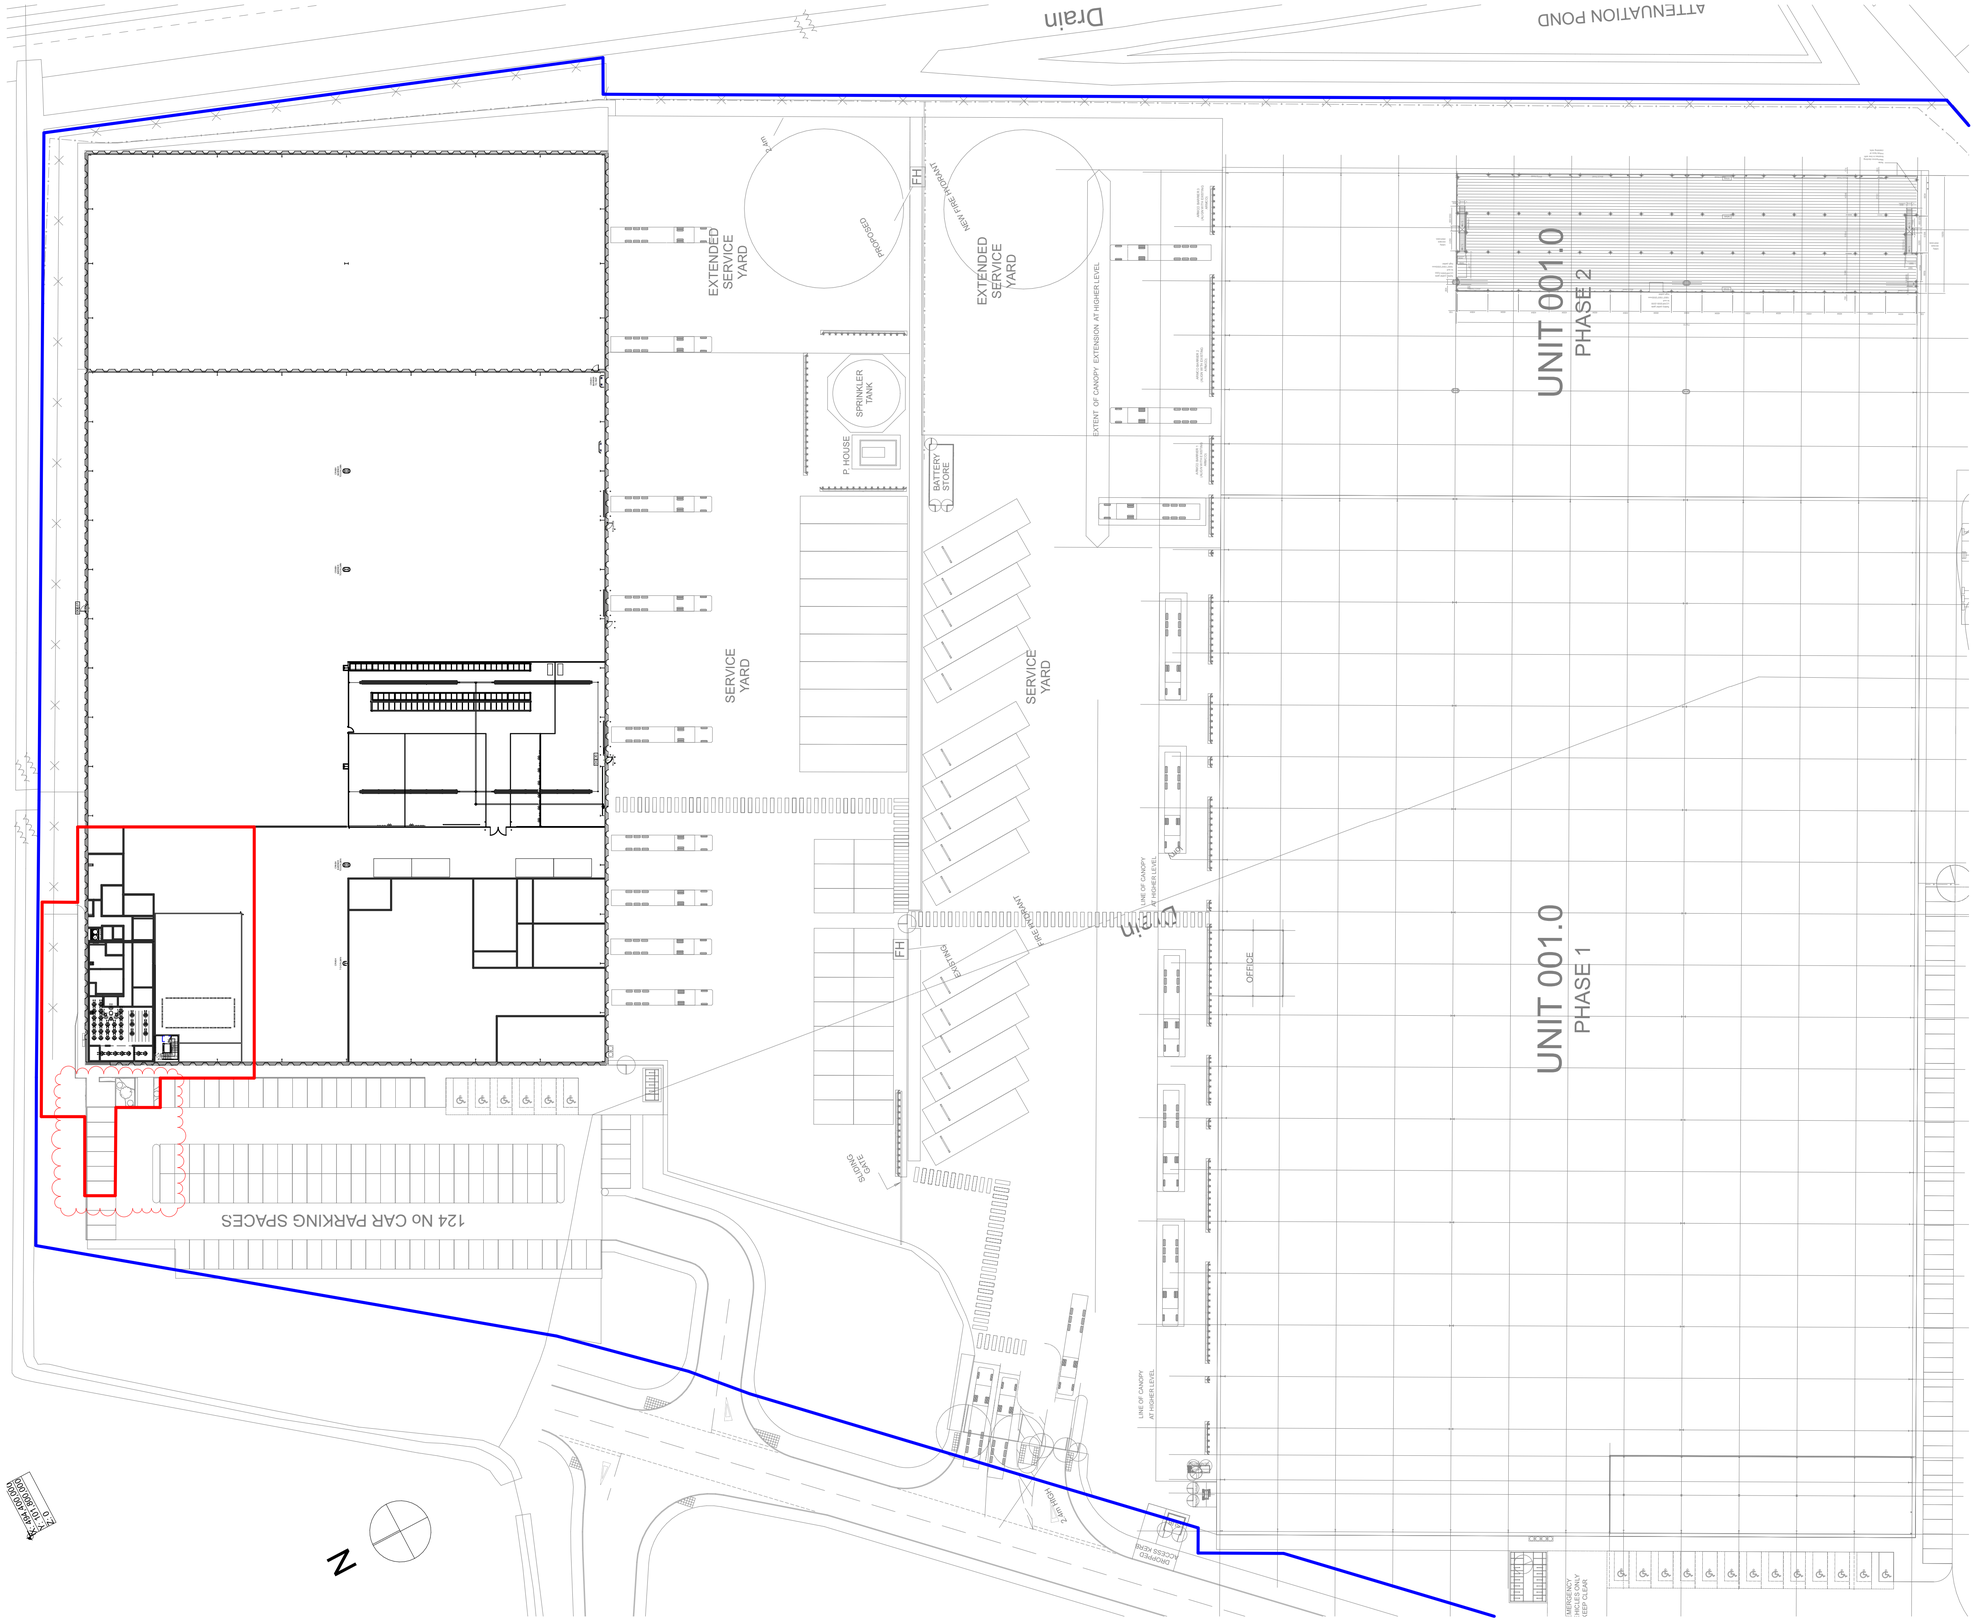

Block Plan

1:500

Scale (m) 1:500

0 10 20 30 40 50

CONSTRUCTION DESIGN AND MANAGEMENT REGULATIONS

CDM Residual Hazards
In addition to the hazards / risks normally associated with the types of work detailed on this drawing, particular attention is drawn to unusual or hidden risks, which are identified by the following:

Significant Hazard Key

Used to avoid or refrain from a particular action

Used to convey some relevant information

Refer to designers risk register for further information on highlighted hazzards

GENERAL NOTES AND LEGEND

rev	date	description	by	ckd
P02	21/05/2021	Parking Space Update	, SAb	, LSm
P01	21/04/2021	First Issue	SAb	LSM

Employer: **BMW AG**
Building and Facility Management

Department: PA-3
Mailing address: 80809 München
Phone: 089/382 0

Project: **RRMC SHRI Training Facility**
Phase: **TENDER SUBMISSION**
Content: **Block Plan**

BMW-Project-Nr.
<BUILDING CODE>

Location	Building	Floor
Bognor Regis	Unit 2	00

Plan-Nr.	Paper size
00240	A1

Status	Scale
S2	1:500

Designer: **architecture / interiors / landscape**
issuing office
Derby

Phone
01332 208 800
E-mail
info@maber.co.uk

File Name: RRM-MAB-01-00-DR-A-00240-Block Plan-S2-Issue ID (of last Change)

Do not scale from this drawing - dimensions and levels to be checked on site by the contractor
all dimensions in millimetres unless otherwise noted - all drawings must be printed in colour - all levels in metres unless otherwise noted.

The title, copyright and confidential information in this document belongs to Maber Associates Limited. Copyright 2021. All rights reserved. You may not reproduce this document or disclose it to others without the consent of Maber Associates Limited.

ARUN DISTRICT COUNCIL BE/86/21/PL