
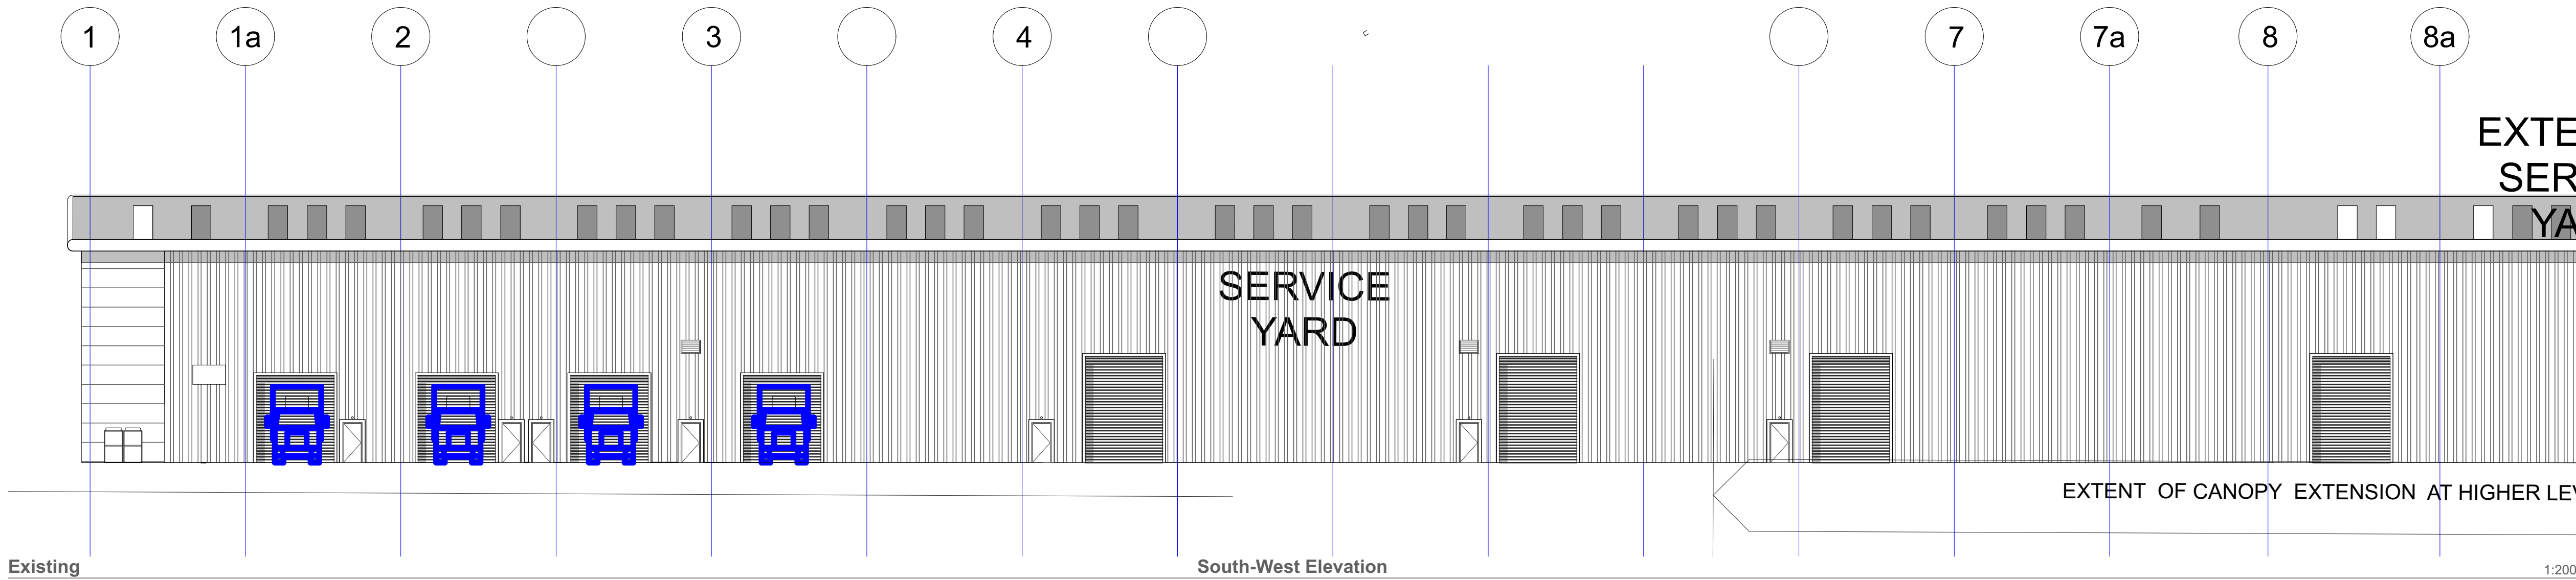
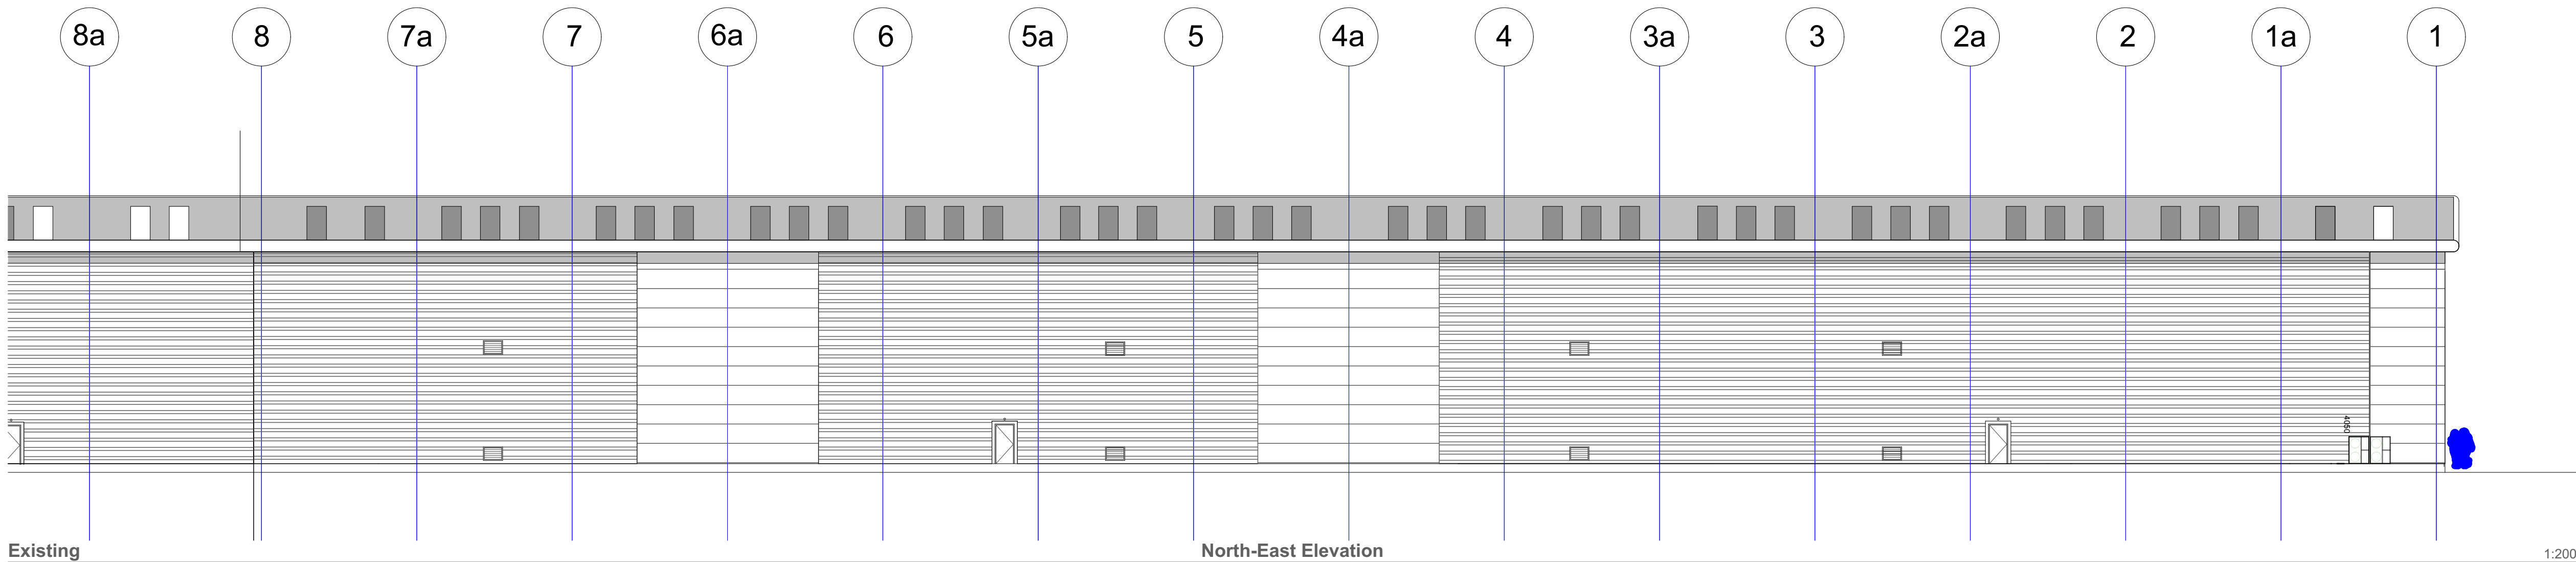


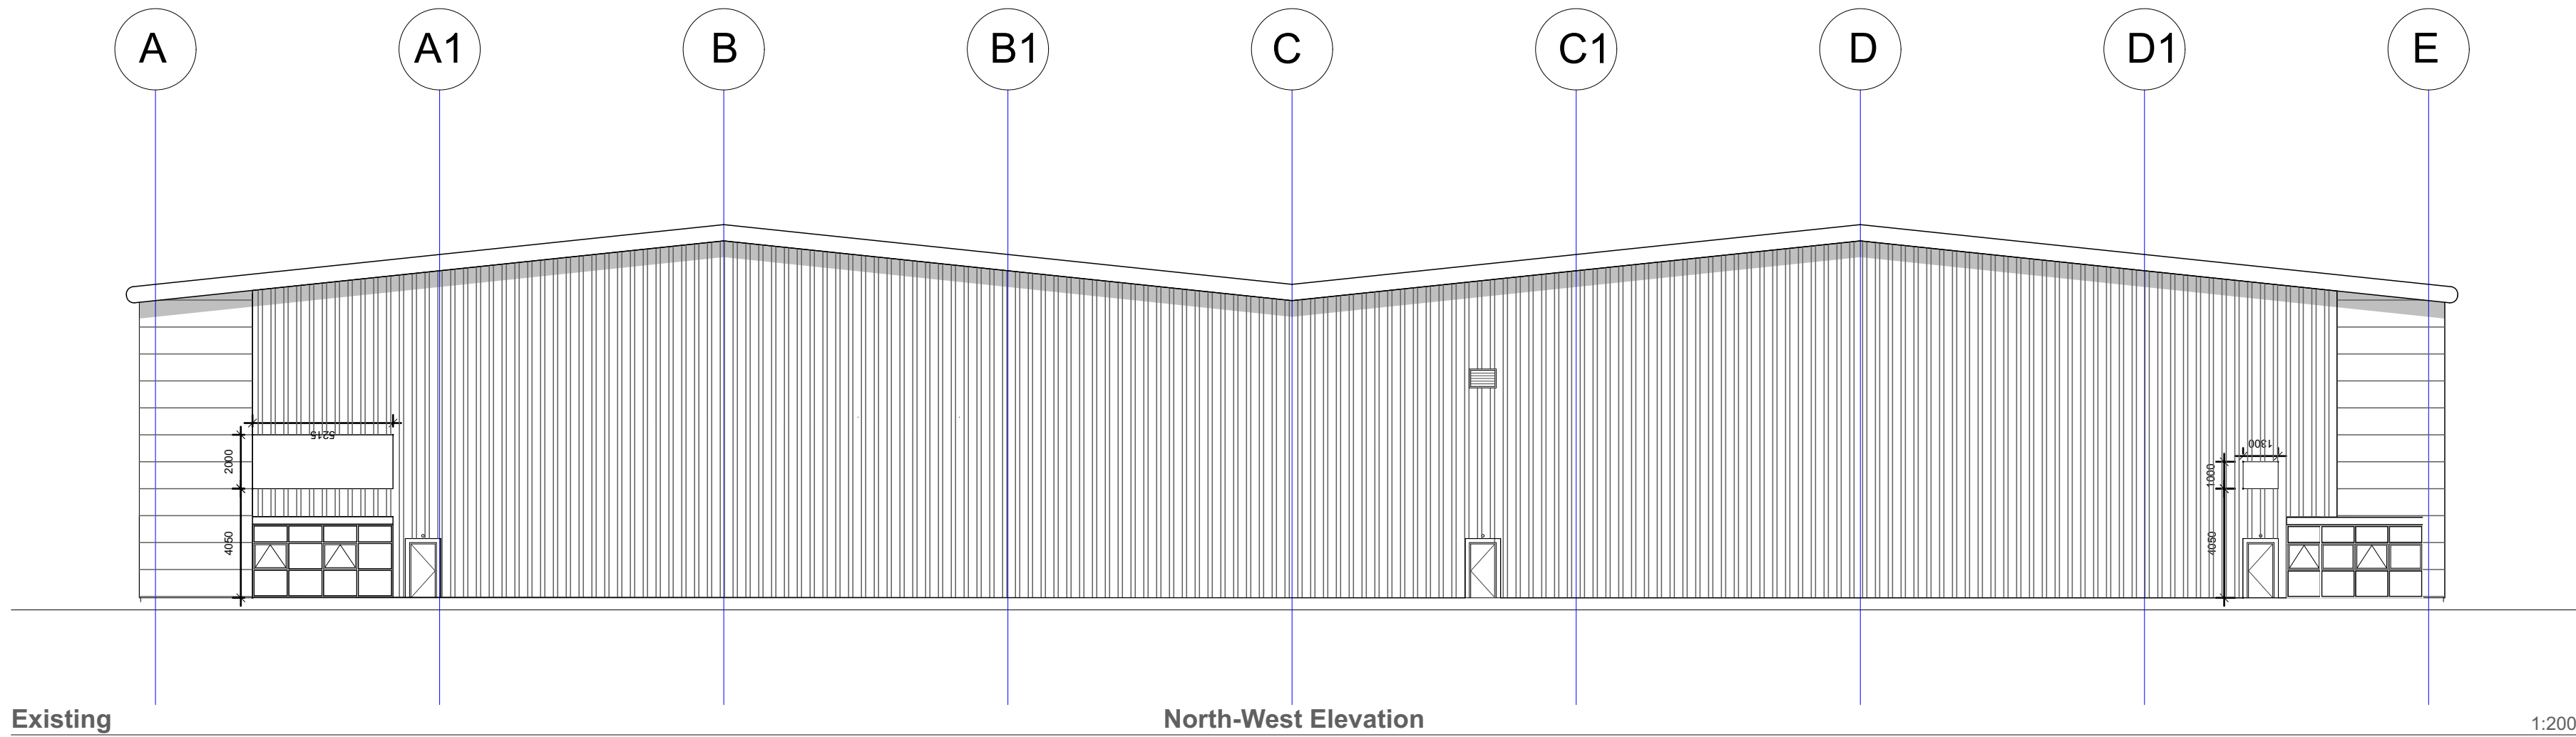

CONSTRUCTION DESIGN AND MANAGEMENT REGULATIONS

CDM Residual Hazards
In addition to the hazards / risks normally associated with the types of work detailed on this drawing, particular attention is drawn to unusual or hidden risks, which are identified by the following:

Significant Hazard Key

 Used to avoid or refrain from a particular action

 Used to convey some relevant information

Refer to designers risk register for further information on highlighted hazards

GENERAL NOTES AND LEGEND

Scale (m) 1:200



P03	12/03/2021	Stage 4 Final Issue	RHar	SAB
P02	19/02/2021	SHRI RIBA 3 First Issue	L5m	RHar
P01	17/07/2020	First Issue	RHar	L5m
rev	date	description	by	chk
Employer: BMW AG Building and Facility Management				
Project: RRMC SHRI Training Facility				
Phase: TENDER SUBMISSION				
Content: Existing GA Elevations				
Designer: maber architecture / interiors / landscape Derby				
File Name: RRM-MAB-G2-ZZ-DR-A-00620-Existing GA Elevations-S4-Issue 02 (of last Change)				