

APPENDIX D. Traffic Survey Data

Intelligent Data - Automatic Traffic Count Output

Period Commencing: 19/11/2018
Road Name: Chalcraft Lane

Prepared by: Samiah Ashfaque
Checked by: Luke Martin



Speed Summary Data

A-B Direction

Date	Mean Speed (mph)	85%ile Speed (mph)
19/11/2018	28.3	32.4
20/11/2018	28.7	32.8
21/11/2018	29.1	33.3
22/11/2018	28.8	33.1
23/11/2018	28.7	33.2
24/11/2018	29.7	34.3
25/11/2018	30.2	34.7
26/11/2018	29.0	33.2
27/11/2018	31.6	37.3
28/11/2018	-	-
29/11/2018	-	-
30/11/2018	-	-
01/12/2018	-	-
02/12/2018	-	-

B-A Direction

Date	Mean Speed (mph)	85%ile Speed (mph)
19/11/2018	29.3	33.1
20/11/2018	29.3	32.9
21/11/2018	29.6	33.4
22/11/2018	29.6	33.5
23/11/2018	29.6	33.6
24/11/2018	30.4	34.5
25/11/2018	31.1	35.5
26/11/2018	29.7	33.6
27/11/2018	34.1	41.1
28/11/2018	-	-
29/11/2018	-	-
30/11/2018	-	-
01/12/2018	-	-
02/12/2018	-	-

These speeds represent those which are between 1%-10% above the posted speed limit

These speeds represent those which are between 10%-20% above the posted speed limit

These speeds represent those which are over 20% above the posted speed limit

Intelligent Data - Automatic Traffic Count Output



Period Commencing: 19/11/2018

Road Name: Chalcraft Lane

Flow from : Stroud Green Drive (S)

Vehicle Classification: All Vehicles

to: Ffairfach Close (N)

Prepared by: Samiah Ashfaque

Checked by: Luke Martin

Hour Ending	Monday 19/11/2018	Tuesday 20/11/2018	Wednesday 21/11/2018	Thursday 22/11/2018	Friday 23/11/2018	Saturday 24/11/2018	Sunday 25/11/2018	Monday 26/11/2018	Tuesday 27/11/2018	Wednesday 28/11/2018	Thursday 29/11/2018	Friday 30/11/2018	Saturday 01/12/2018	Sunday 02/12/2018
01:00	*	18	15	16	16	38	68	12	18	*	*	*	*	*
02:00	*	9	9	11	7	19	34	6	5	*	*	*	*	*
03:00	*	8	7	4	4	17	18	4	8	*	*	*	*	*
04:00	*	13	16	20	22	18	19	17	16	*	*	*	*	*
05:00	*	38	31	35	37	19	15	29	34	*	*	*	*	*
06:00	*	163	155	167	155	86	52	148	148	*	*	*	*	*
07:00	*	397	385	361	357	145	76	362	390	*	*	*	*	*
08:00	*	579	614	586	557	234	123	533	*	*	*	*	*	*
09:00	*	606	667	662	604	448	197	620	*	*	*	*	*	*
10:00	*	626	603	600	600	587	485	599	*	*	*	*	*	*
11:00	*	600	600	600	608	606	600	568	*	*	*	*	*	*
12:00	524	517	563	524	569	600	602	542	*	*	*	*	*	*
13:00	514	451	533	531	571	599	631	498	*	*	*	*	*	*
14:00	499	533	497	540	481	487	523	518	*	*	*	*	*	*
15:00	523	530	539	506	625	508	406	600	*	*	*	*	*	*
16:00	523	506	555	595	600	427	385	600	*	*	*	*	*	*
17:00	577	588	556	609	608	388	388	597	*	*	*	*	*	*
18:00	600	590	600	600	600	388	274	600	*	*	*	*	*	*
19:00	442	454	440	441	458	370	277	405	*	*	*	*	*	*
20:00	280	309	311	312	295	268	204	288	*	*	*	*	*	*
21:00	174	169	170	179	204	182	124	178	*	*	*	*	*	*
22:00	108	143	142	136	134	127	68	134	*	*	*	*	*	*
23:00	76	74	99	102	88	117	80	62	*	*	*	*	*	*
00:00	38	42	46	63	68	82	35	44	*	*	*	*	*	*
Summary Data														
0700-1900	4242	6656	6785	6908	7038	5653	4901	6698	0	0	0	0	0	0
0600-2200	4804	7674	7793	7896	8028	6375	5373	7660	390	0	0	0	0	0
0600-0000	4918	7790	7938	8061	8184	6574	5488	7766	390	0	0	0	0	0
0000-0000	4918	8039	8171	8314	8425	6771	5694	7982	619	0	0	0	0	0
0700-1000	0	1901	1884	1938	1854	1239	785	1752	0	0	0	0	0	0
1600-1900	1643	1639	1638	1676	1679	1146	886	1614	0	0	0	0	0	0
Peak Hour Analysis														
07:00-10:00	8	600	600	600	600	600	600	600	0	0	0	0	0	0
16:00-19:00	523	595	600	600	600	600	600	600	0	0	0	0	0	0
18:00-19:00	523	595	600	600	600	600	600	600	0	0	0	0	0	0

Note: Peak Hour Analysis calculates and then highlights the highest flow within the period listed

Intelligent Data - Automatic Traffic Count Output



Period Commencing: 19/11/2018

Road Name: Chalcraft Lane

Flow from : Fairfach Close (N)

Vehicle Classification: All Vehicles

to: Stroud Green Drive (S)

Prepared by: Samiah Ashfaque

Checked by: Luke Martin

	Monday	Tuesday	Wednesday	Thursday	Friday	Saturday	Sunday	Monday	Tuesday	Wednesday	Thursday	Friday	Saturday	Sunday
Hour Ending	19/11/2018	20/11/2018	21/11/2018	22/11/2018	23/11/2018	24/11/2018	25/11/2018	26/11/2018	27/11/2018	28/11/2018	29/11/2018	30/11/2018	01/12/2018	02/12/2018
01:00	*	35	44	35	41	65	52	22	43	*	*	*	*	*
02:00	*	10	16	16	6	23	48	10	16	*	*	*	*	*
03:00	*	9	4	10	11	26	27	10	6	*	*	*	*	*
04:00	*	5	10	11	10	12	22	6	8	*	*	*	*	*
05:00	*	9	10	12	17	14	9	18	12	*	*	*	*	*
06:00	*	47	53	43	52	39	41	52	52	*	*	*	*	*
07:00	*	172	151	170	130	67	56	161	144	*	*	*	*	*
08:00	*	423	495	445	414	131	87	499	*	*	*	*	*	*
09:00	*	546	563	582	548	265	129	548	*	*	*	*	*	*
10:00	*	447	442	514	477	275	221	432	*	*	*	*	*	*
11:00	*	468	516	484	518	547	435	460	*	*	*	*	*	*
12:00	544	506	649	541	563	617	530	548	*	*	*	*	*	*
13:00	608	606	641	584	653	638	884	585	*	*	*	*	*	*
14:00	573	559	563	582	686	622	620	597	*	*	*	*	*	*
15:00	631	569	632	636	663	567	569	673	*	*	*	*	*	*
16:00	755	753	750	681	763	589	565	758	*	*	*	*	*	*
17:00	748	747	738	740	787	587	583	737	*	*	*	*	*	*
18:00	690	648	735	782	753	548	345	686	*	*	*	*	*	*
19:00	438	532	552	563	573	422	296	551	*	*	*	*	*	*
20:00	371	400	415	395	440	316	214	386	*	*	*	*	*	*
21:00	229	253	243	267	259	202	142	238	*	*	*	*	*	*
22:00	183	159	173	193	178	138	93	210	*	*	*	*	*	*
23:00	89	110	154	161	130	127	56	94	*	*	*	*	*	*
00:00	48	68	79	84	110	110	49	59	*	*	*	*	*	*
Summary Data														
0700-1900	4989	6779	7337	7069	7318	5906	4940	7044	0	0	0	0	0	0
0600-2200	5772	7763	8319	8094	8325	6629	5445	8039	144	0	0	0	0	0
0600-0000	5909	7941	8552	8339	8565	6866	5550	8192	144	0	0	0	0	0
0000-0000	5909	8056	8689	8466	8702	7045	5749	8310	281	0	0	0	0	0
0700-1000	0	1436	1520	1517	1439	771	447	1477	0	0	0	0	0	0
1600-1900	1868	1926	2066	2044	2087	1557	1130	1948	0	0	0	0	0	0
Peak Hour Analysis														
07:00-10:00	0	562	683	582	618	275	231	545	0	0	0	0	0	0
16:00-19:00	755	753	750	681	763	589	565	758	0	0	0	0	0	0
18:00-19:00	748	747	738	740	787	587	583	737	0	0	0	0	0	0

Note: Peak Hour Analysis calculates and then highlights the highest flow within the period listed

APPENDIX E. Distribution and Assignment

Route 1	HW 44%	Gravty 56%	Total
Chalcraft Lane	32.2%	32.5%	64.7%
Chalcraft Lane	11.8%	23.5%	35.3%
Total	44.0%	56.0%	100.0%

Route 2	HW 44%	Gravty 56%	Total
Chalcraft Lane	31.3%	30.0%	61.2%
Chalcraft Lane	8.9%	11.5%	20.5%
W Meads Drive	2.8%	12.0%	14.8%
Central Drive	1.0%	2.5%	3.5%
Total	44%	56%	100%

Route 3	HW 44%	Gravty 56%	Total
B2166 S	2.6%	5.0%	7.7%
B2166 W	0.2%	6.9%	7.1%
B2259 N	15.8%	7.6%	23.4%
Central Avenue	2.6%	5.0%	7.7%
Chichester Road	1.3%	2.2%	3.6%
Hewarts Lane S	0.7%	1.7%	2.4%
Lower Bognor Road	7.6%	1.8%	9.4%
Lower Bognor Road	0.6%	8.1%	8.7%
Bersted Street	8.6%	5.9%	14.4%
Greencourt Drive	1.0%	2.5%	3.5%
Central Avenue	1.0%	2.5%	3.5%
Bedford Avenue	1.0%	2.5%	3.5%
B2259 S	1.0%	4.2%	5.2%
Total	44%	56%	100.0%

Route 4	HW 44%	Gravty 56%	Total
A259 N	13.6%	2.6%	16.2%
Aldwick Road S	0.8%	15.0%	15.8%
Greencourt Drive	2.6%	5.0%	7.7%
Hotham Way S	1.3%	2.2%	3.6%
LIN	17.0%	25.3%	42.2%
Rowan Way E	8.6%	5.9%	14.4%
Total	44%	56%	100.0%

Route 5	HW 44%	Gravty 56%	Total
Collier Avenue	2.6%	5.0%	7.7%
Cossamer Lane	0.8%	15.0%	15.8%
LIN	40.5%	36.0%	76.5%
Total	44%	56%	100.0%

Route 6	HW 44%	Gravty 56%	Total
LIN	44.0%	56.0%	100.0%
Total	0.0%	0.0%	100.0%

Description of Route and of Development Site		% Traffic	Vehicle Movements		
			In	Out	Two-Way
Morning Peak					
First Route	Chalcraft Lane N	64.7%	17	46	63
	Chalcraft Lane S	35.3%	9	25	34
Second Route	Chalcraft Lane N	61.2%	16	43	59
	Chalcraft Lane S	20.5%	5	15	20
	W Meads Drive S	14.8%	4	10	14
	Central Drive	3.5%	1	2	3
Third Route	B2166 S	7.7%	2	5	7
	B2166 W	7.1%	2	5	7
	B2259 N	23.4%	6	17	23
	Central Avenue S	11.2%	3	8	11
	Greencourt Drive	3.5%	1	2	3
	Bedford Avenue	3.5%	1	2	3
	Chichester Road S	8.7%	2	6	8
	Hewarts Lane S	2.4%	1	2	2
	Lower Bognor Road N	9.4%	2	7	9
	Lower Bognor Road S	8.7%	2	6	8
N Bersted Street N	14.4%	4	10	14	
Evening Peak					
First Route	Chalcraft Lane N	64.7%	43	16	60
	Chalcraft Lane S	35.3%	24	9	33
Second Route	Chalcraft Lane N	61.2%	41	15	56
	Chalcraft Lane S	20.5%	14	5	19
	W Meads Drive S	14.8%	10	4	14
	Central Drive	3.5%	2	1	3
Third Route	B2166 S	7.7%	5	2	7
	B2166 W	7.1%	5	2	7
	B2259 N	23.4%	16	6	22
	Central Avenue S	11.2%	7	3	10
	Greencourt Drive	3.5%	2	1	3
	Bedford Avenue	3.5%	2	1	3
	Chichester Road S	8.7%	6	2	8
	Hewarts Lane S	2.4%	2	1	2
	Lower Bognor Road N	9.4%	6	2	9
	Lower Bognor Road S	8.7%	6	2	8
N Bersted Street N	14.4%	10	4	13	

Time	Trip Rate (per dwelling)		
	Arrival	Departure	Residing
Residential – Weekday Morning Peak	0.115	0.315	0.43
Residential – Weekday Evening Peak	0.298	0.112	0.41



Time	Trip Generation (226 dwellings)		
	Arrival	Departure	Residing
Residential – Weekday Morning Peak	26	71	97
Residential – Weekday Evening Peak	67	25	92

APPENDIX F. Junction Geometry Drawings

20m - 3.2m

Forward Visibility - 146.7 (Edge of Mapping)

Carriageway Width - 7.7m

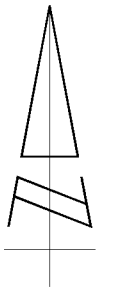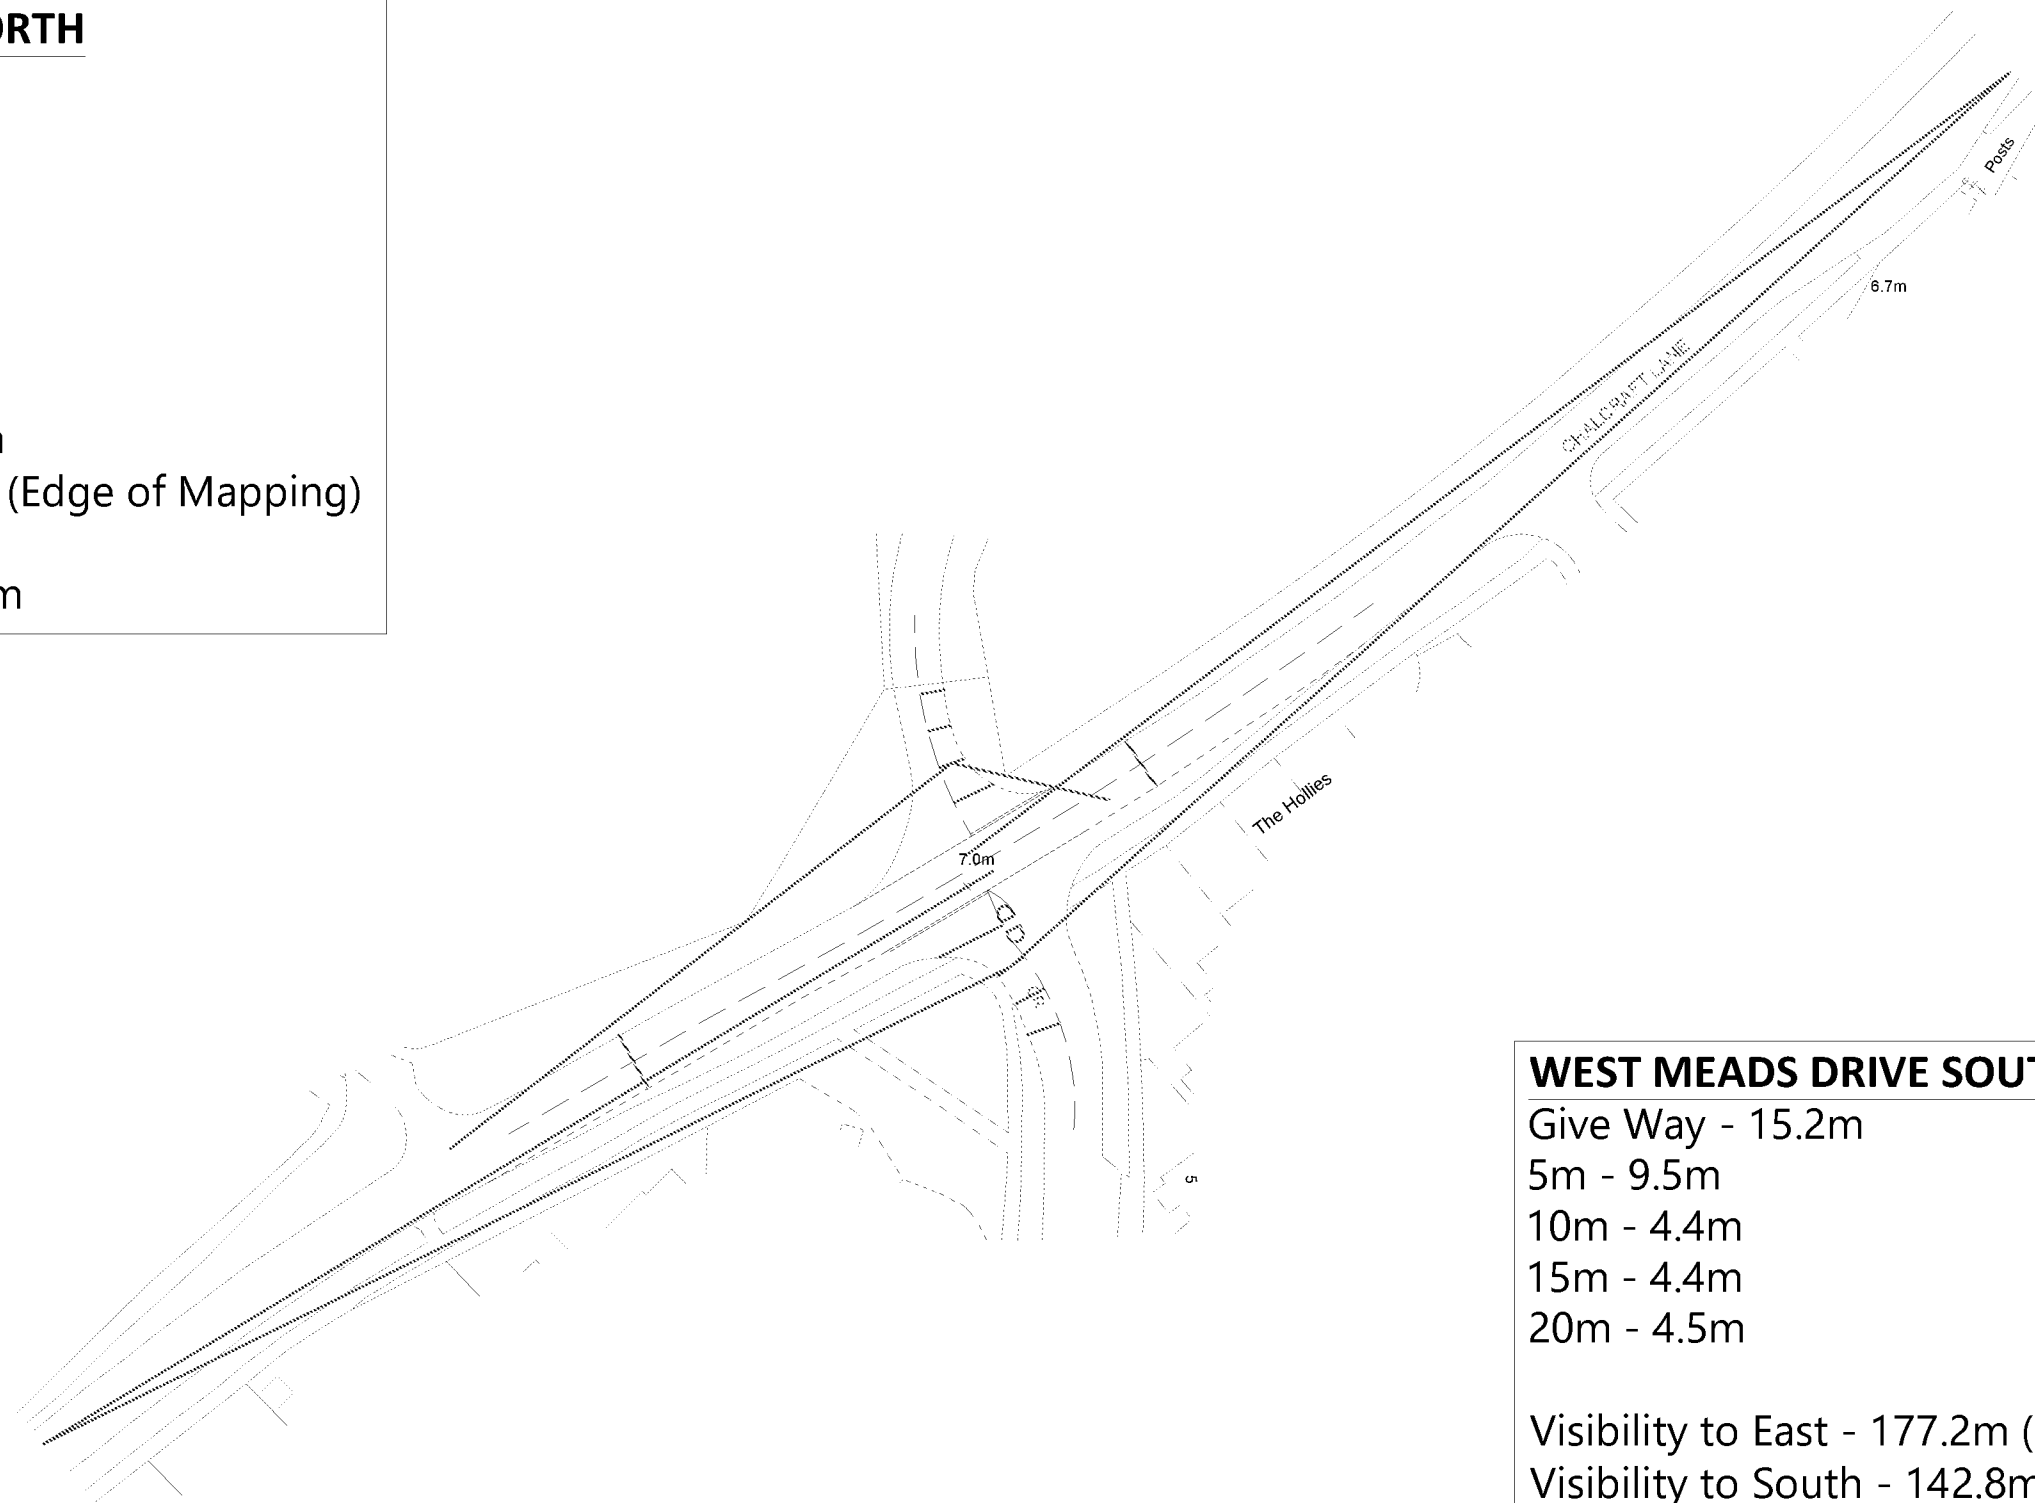


20m - 4.5m

Forward Visibility - 172.5m (Edge of Mapping)



Carriageway Width - 7.7m

DRAWING ISSUED FOR FEASIBILITY CONSIDERATION AND PLANNING PURPOSES ONLY.
DRAWING NOT TO BE USED FOR CONSTRUCTION. I-TRANSPORT LLP ACCEPT NO RESPONSIBILITY
FOR ERRORS MADE BY OTHERS IN SCALING FROM THIS DRAWING. MEASUREMENTS SHOULD BE
TAKEN FROM FIGURED DIMENSIONS ONLY. CDM REQUIREMENTS CONSIDERED AT FEASIBILITY
STAGE ONLY. FURTHER CONSIDERATION REQUIRED BY DETAILED DESIGN TEAM.

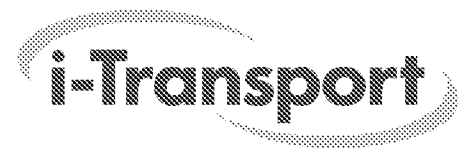

www.i-transport.co.uk


						TITLE: WEST MEAD DRIVE CROSSROADS PICADY MEASUREMENTS		DRAWN: JB		CHECKED: IN		APPROVED: IN		
								PROJECT N°: ITB14224		SCALE @ A3: 1:1000		DATE: 28.09.20		
REV	DATE	BY	DESCRIPTION			CHK	APD	PROJECT: WEST OF BERSTED		CLIENT: -				
STATUS:			FOR INFORMATION							DRAWING N°: ITB14224-GEOM-002			REV: -	

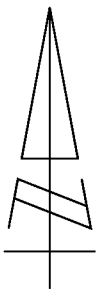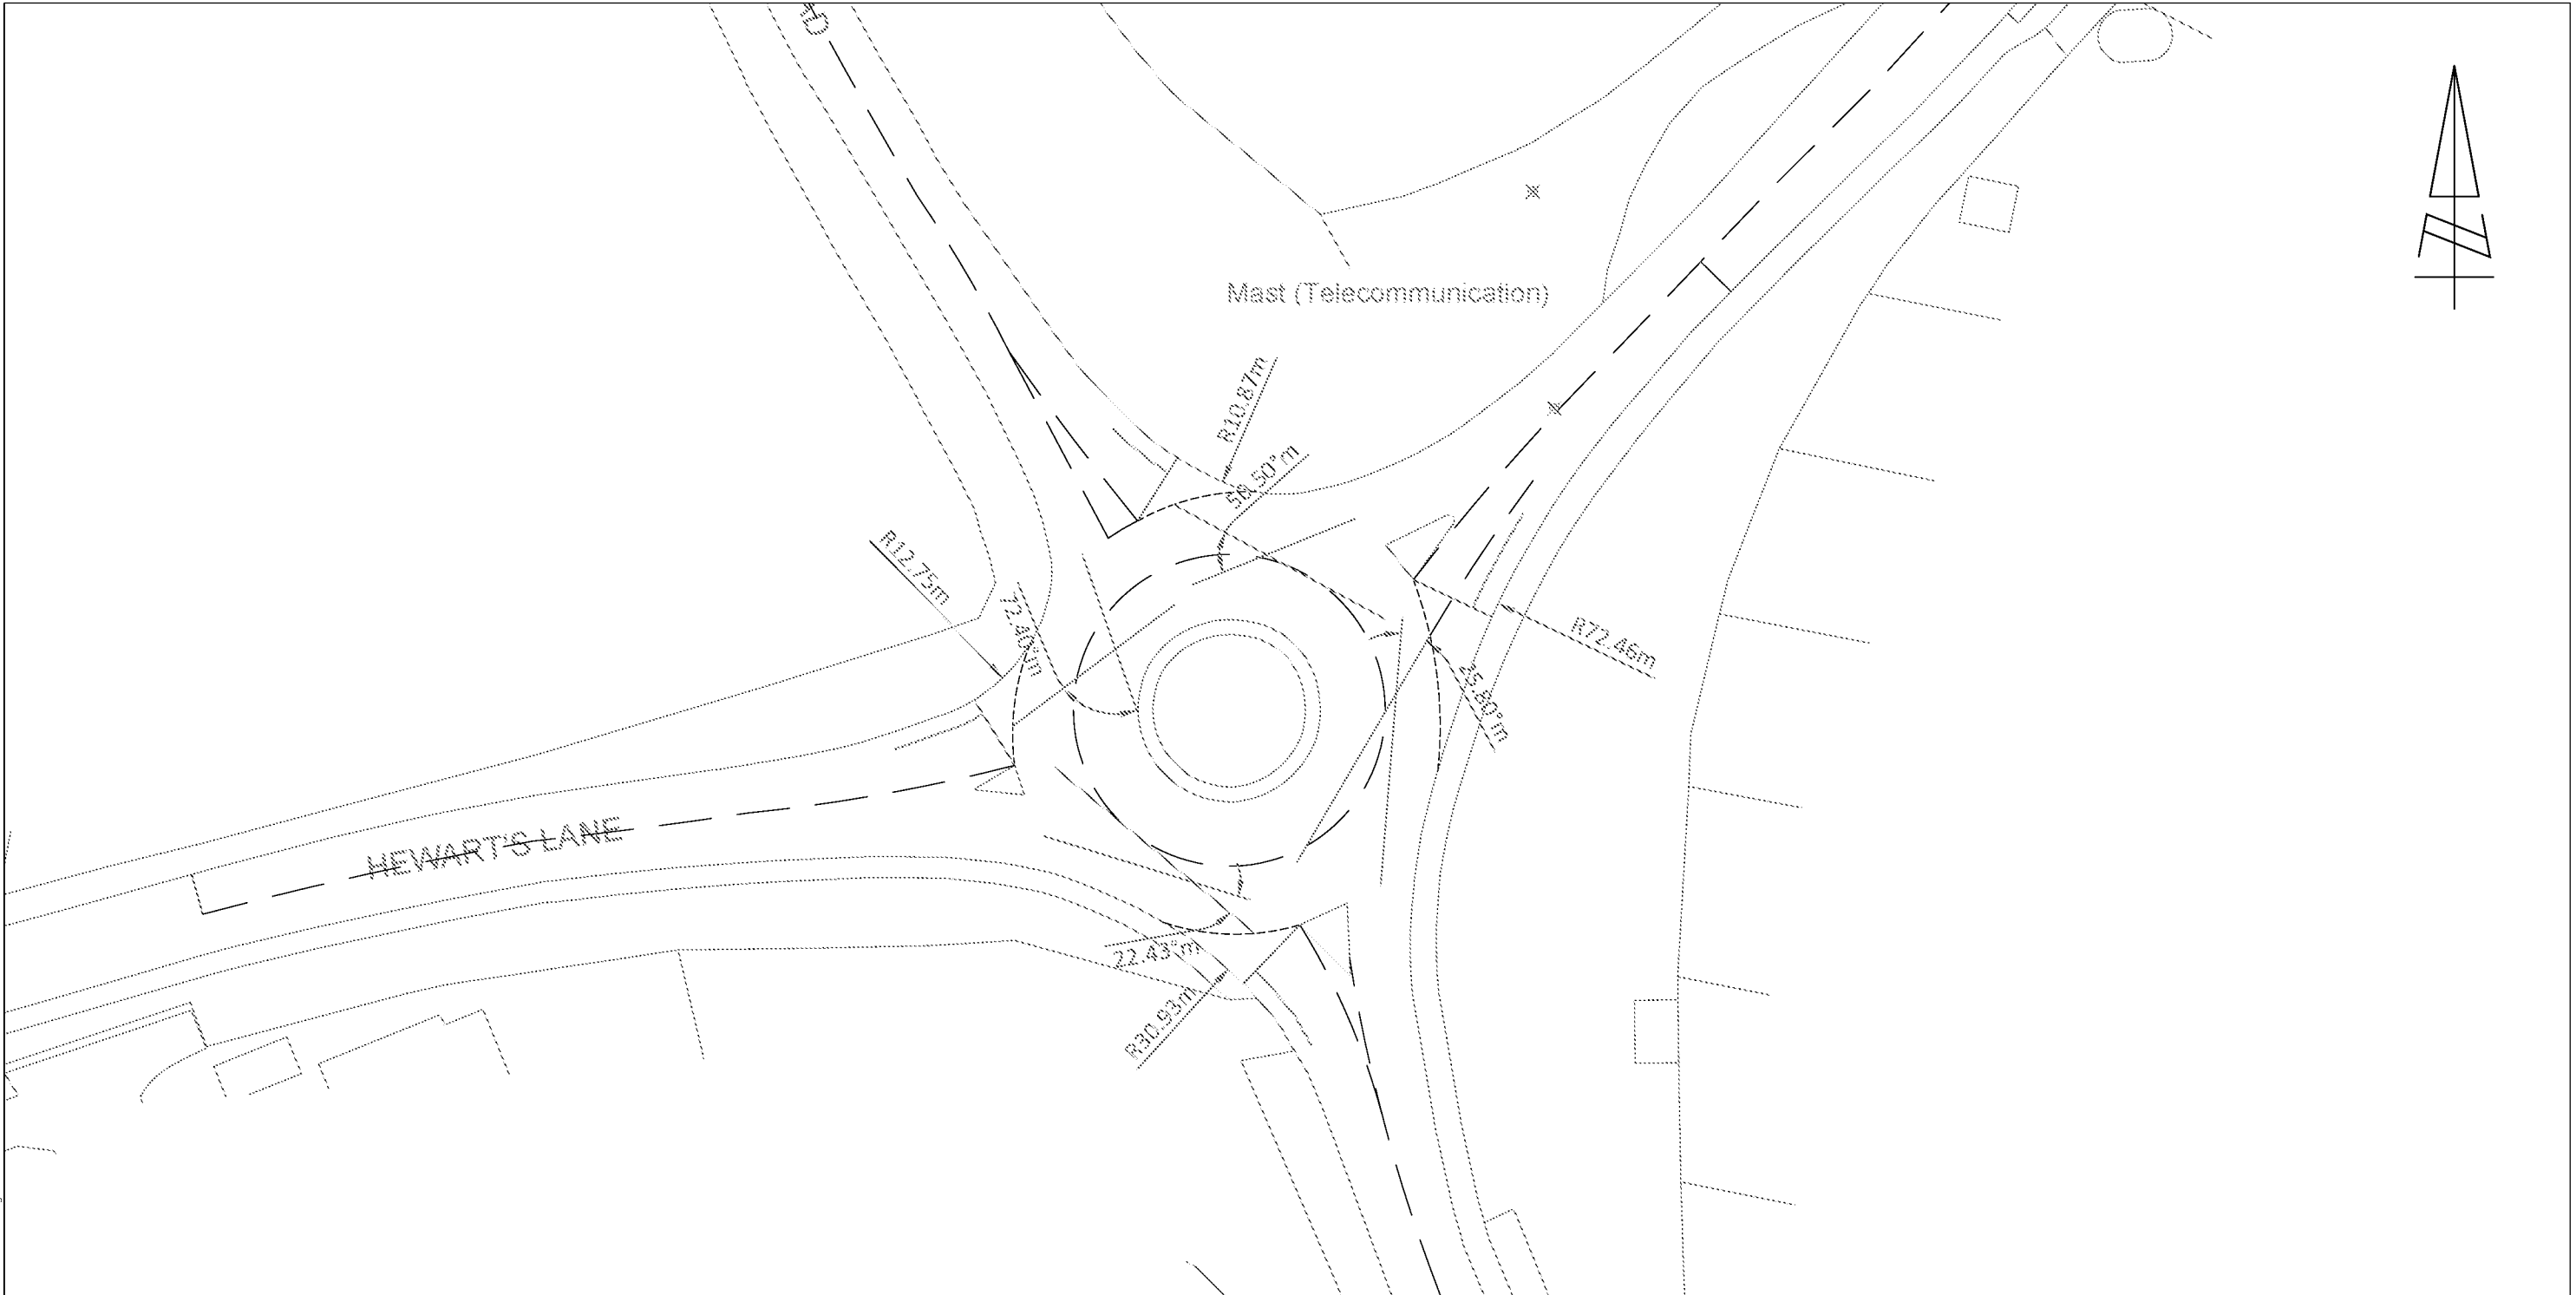

REPRODUCED FROM THE ORDNANCE SURVEY MAP WITH THE PERMISSION OF THE CONTROLLER OF HER MAJESTY'S STATIONERY OFFICE. LICENCE No. 100044286. © CROWN COPYRIGHT RESERVED.

DRAWING ISSUED FOR FEASIBILITY CONSIDERATION AND PLANNING PURPOSES ONLY. DRAWING NOT TO BE USED FOR CONSTRUCTION. I-TRANSPORT LLP ACCEPT NO RESPONSIBILITY FOR ERRORS MADE BY OTHERS IN SCALING FROM THIS DRAWING. MEASUREMENTS SHOULD BE TAKEN FROM FIGURED DIMENSIONS ONLY. CDM REQUIREMENTS CONSIDERED AT FEASIBILITY STAGE ONLY. FURTHER CONSIDERATION REQUIRED BY DETAILED DESIGN TEAM.

	V	E	L	R	D	CONFLICT
Chalcraft Lane	3.3m	6.6m	8.2m	72.5m	33.6m	25.8°
Lower Bognor Road South	3.4m	6.2m	7.0m	30.9m	33.6m	22.4°
Hewarts Lane	3.2m	5.9m	7.4m	12.8m	33.6m	72.4°
Lower Bognor Road North	2.9m	5.7m	5.3m	10.9m	33.6m	50.5°

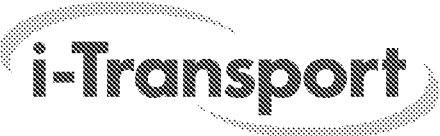

Centurion House, 129 Deansgate
Manchester, M3 3WR

Tel: 0161 830 2172

www.i-transport.co.uk

REV	DATE	BY	DESCRIPTION	CHK	APD
STATUS:			FOR INFORMATION		

TITLE:
LOWER BOGNOR ROAD/CHALCRAFT LANE/HEWARTS LANE
ARCADY MEASUREMENTS

PROJECT:
WEST OF BERSTED

CLIENT:
-

DRAWN: JB	CHECKED: IN	APPROVED: IN
PROJECT No: ITB14224	SCALE @ A3: 1:500	DATE: 28.09.20
DRAWING No: ITB14224-GEOM-001		REV: -