



DRAWINGS

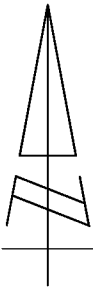

REV	DATE	BY	DESCRIPTION	CHK	APD

STATUS: FOR INFORMATION

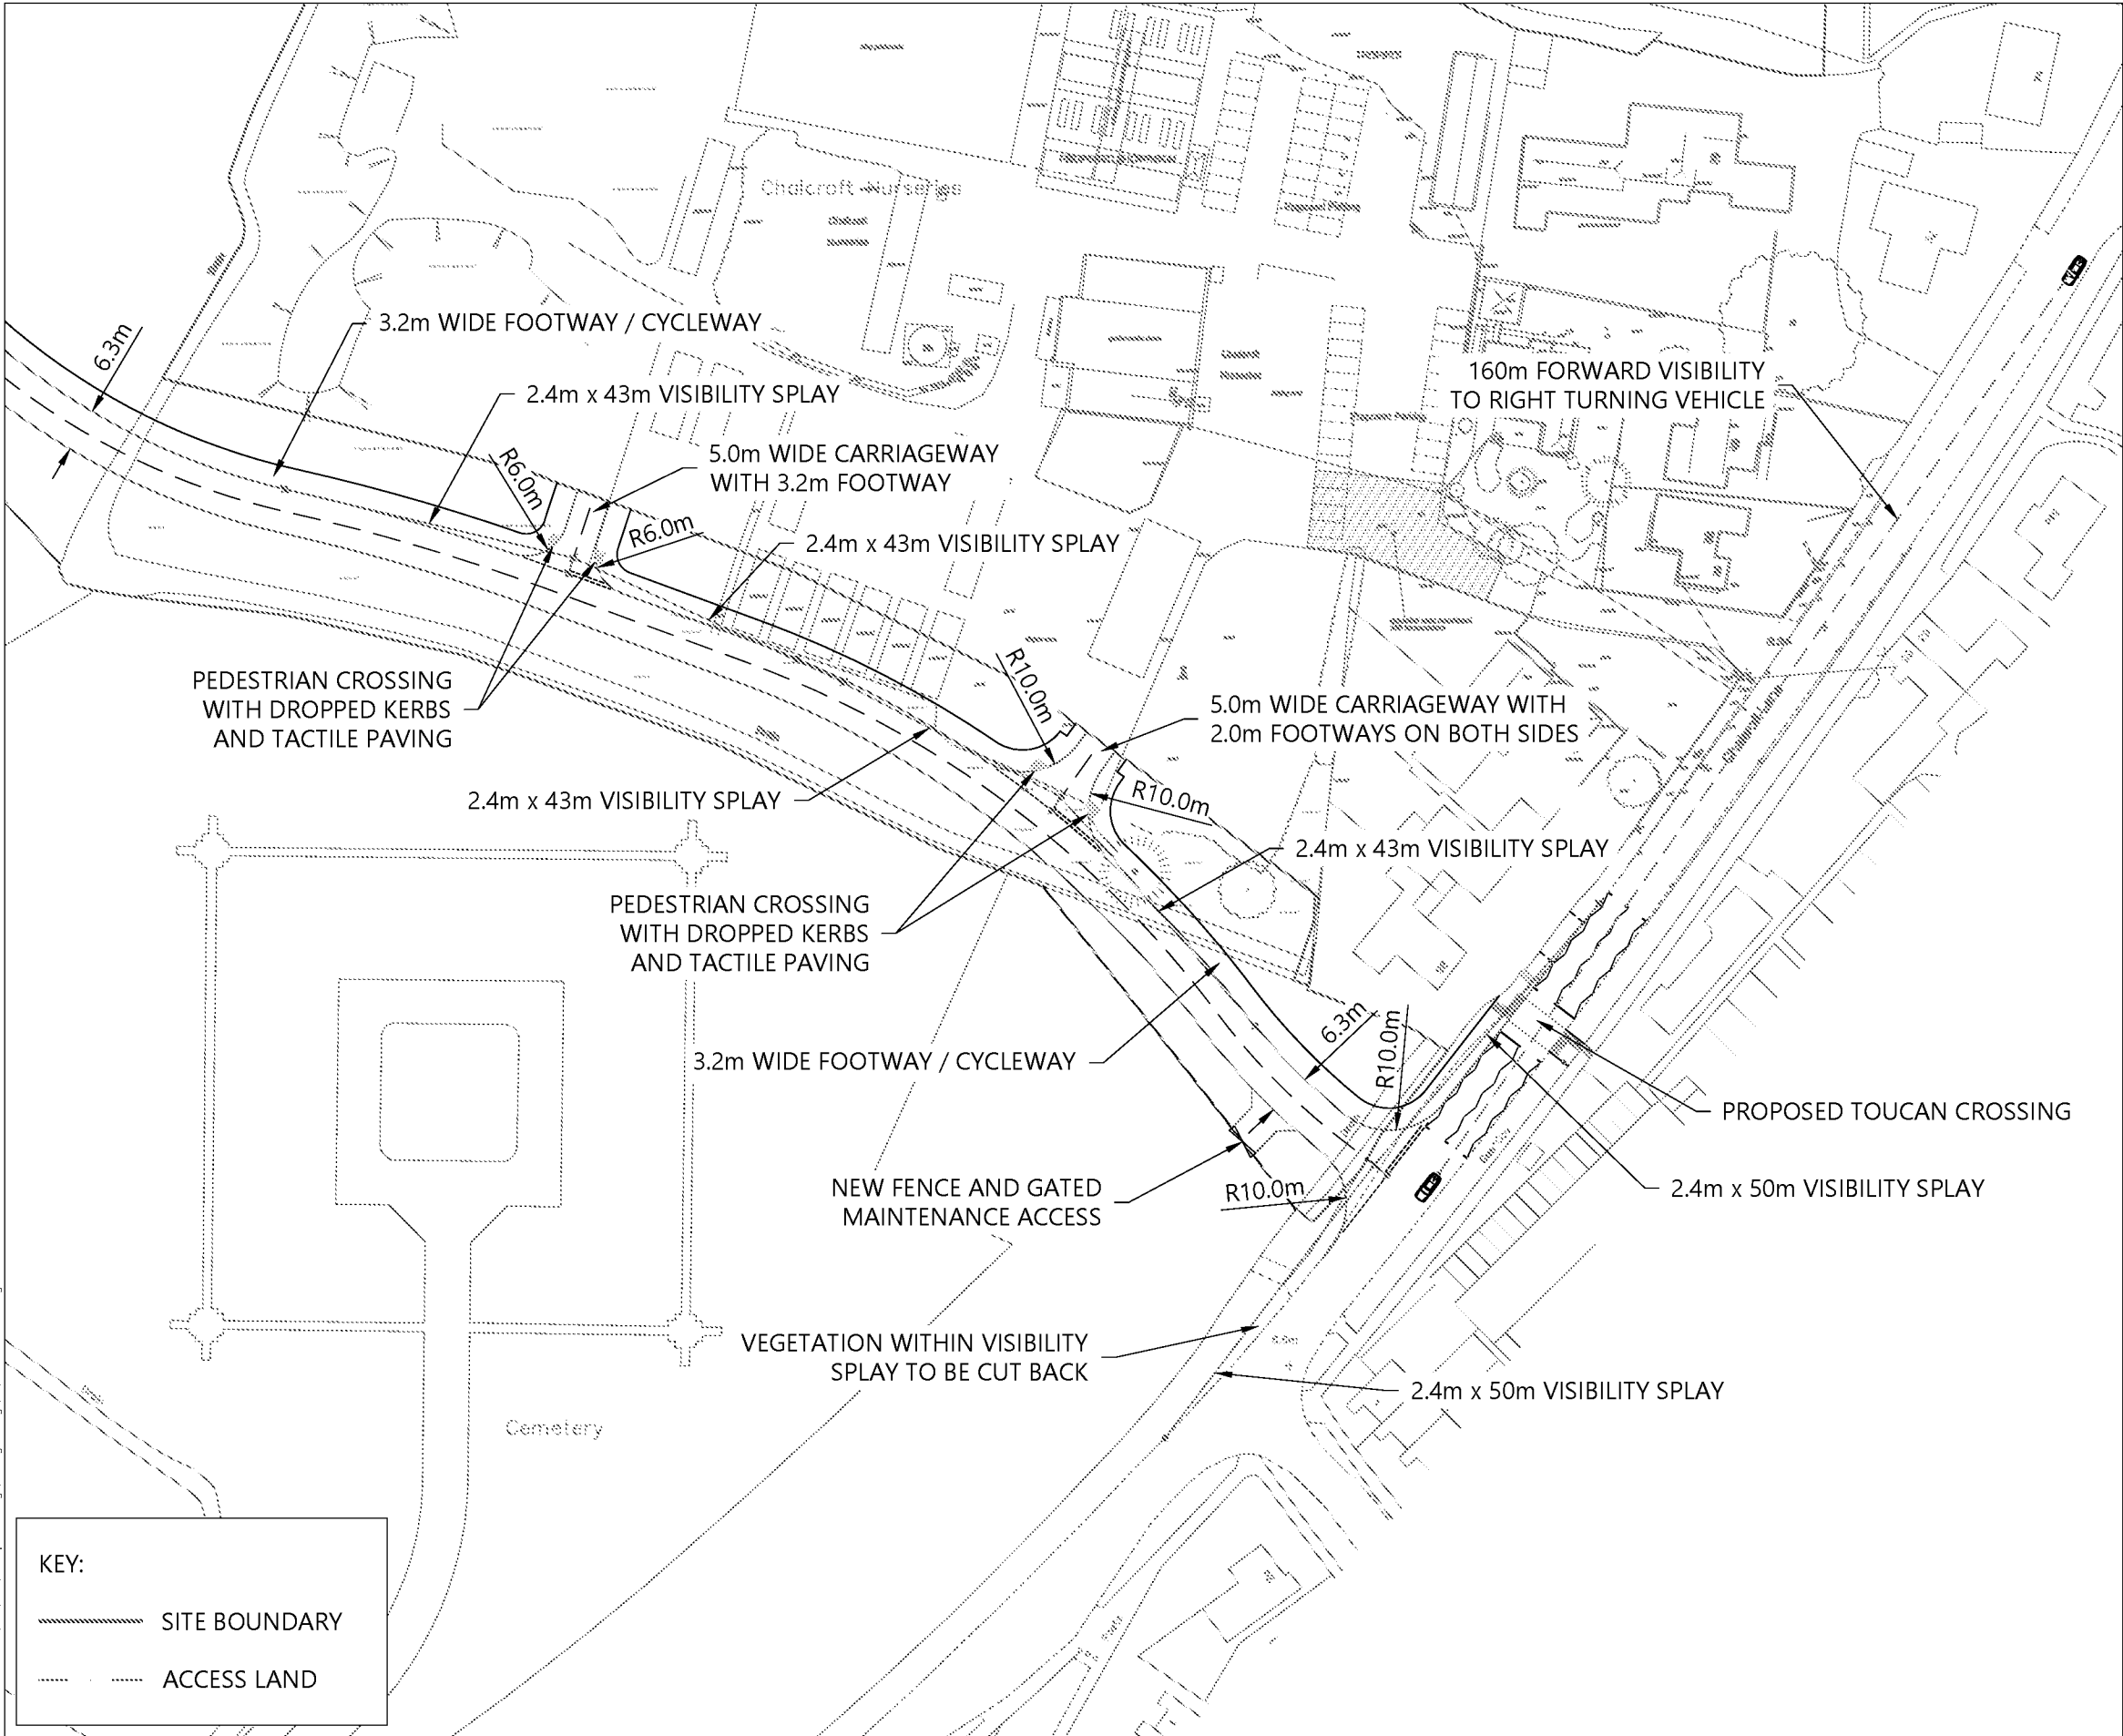

Grove House, Lutyens Close, Chineham
Basingstoke, Hampshire, RG24 8AG
Tel: 01256 338640
www.i-transport.co.uk

TITLE: SITE ACCESS ARRANGEMENT

PROJECT: LAND WEST OF BERSTED


CLIENT: LANDFORM ESTATES

DRAWN: JD	CHECKED: DS	APPROVED: DS
PROJECT No: ITB14224	SCALE @ A3: 1:1000	DATE: 02.11.20

DRAWING No: ITB14224-GA-009	REV: -
-----------------------------	--------

T:\Project\14224\Sheet 14224T18 West of Bersted\TechAcad\i-Transport Drawings\Working Drawings\GA\ITB14224-GA-009.dwg

KEY:

 


SITE BOUNDARY




ACCESS LAND

REPRODUCED FROM THE ORDNANCE SURVEY MAP WITH THE PERMISSION OF THE CONTROLLER OF HER MAJESTY'S STATIONERY OFFICE. LICENCE No. 100044286. © CROWN COPYRIGHT RESERVED.

DRAWING ISSUED FOR FEASIBILITY CONSIDERATION AND PLANNING PURPOSES ONLY. DRAWING NOT TO BE USED FOR CONSTRUCTION. I-TRANSPORT LLP ACCEPT NO RESPONSIBILITY FOR ERRORS MADE BY OTHERS IN SCALING FROM THIS DRAWING. MEASUREMENTS SHOULD BE TAKEN FROM FIGURED DIMENSIONS ONLY. CDM REQUIREMENTS CONSIDERED AT FEASIBILITY STAGE ONLY. FURTHER CONSIDERATION REQUIRED BY DETAILED DESIGN TEAM.

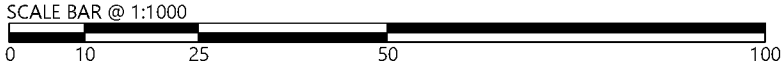

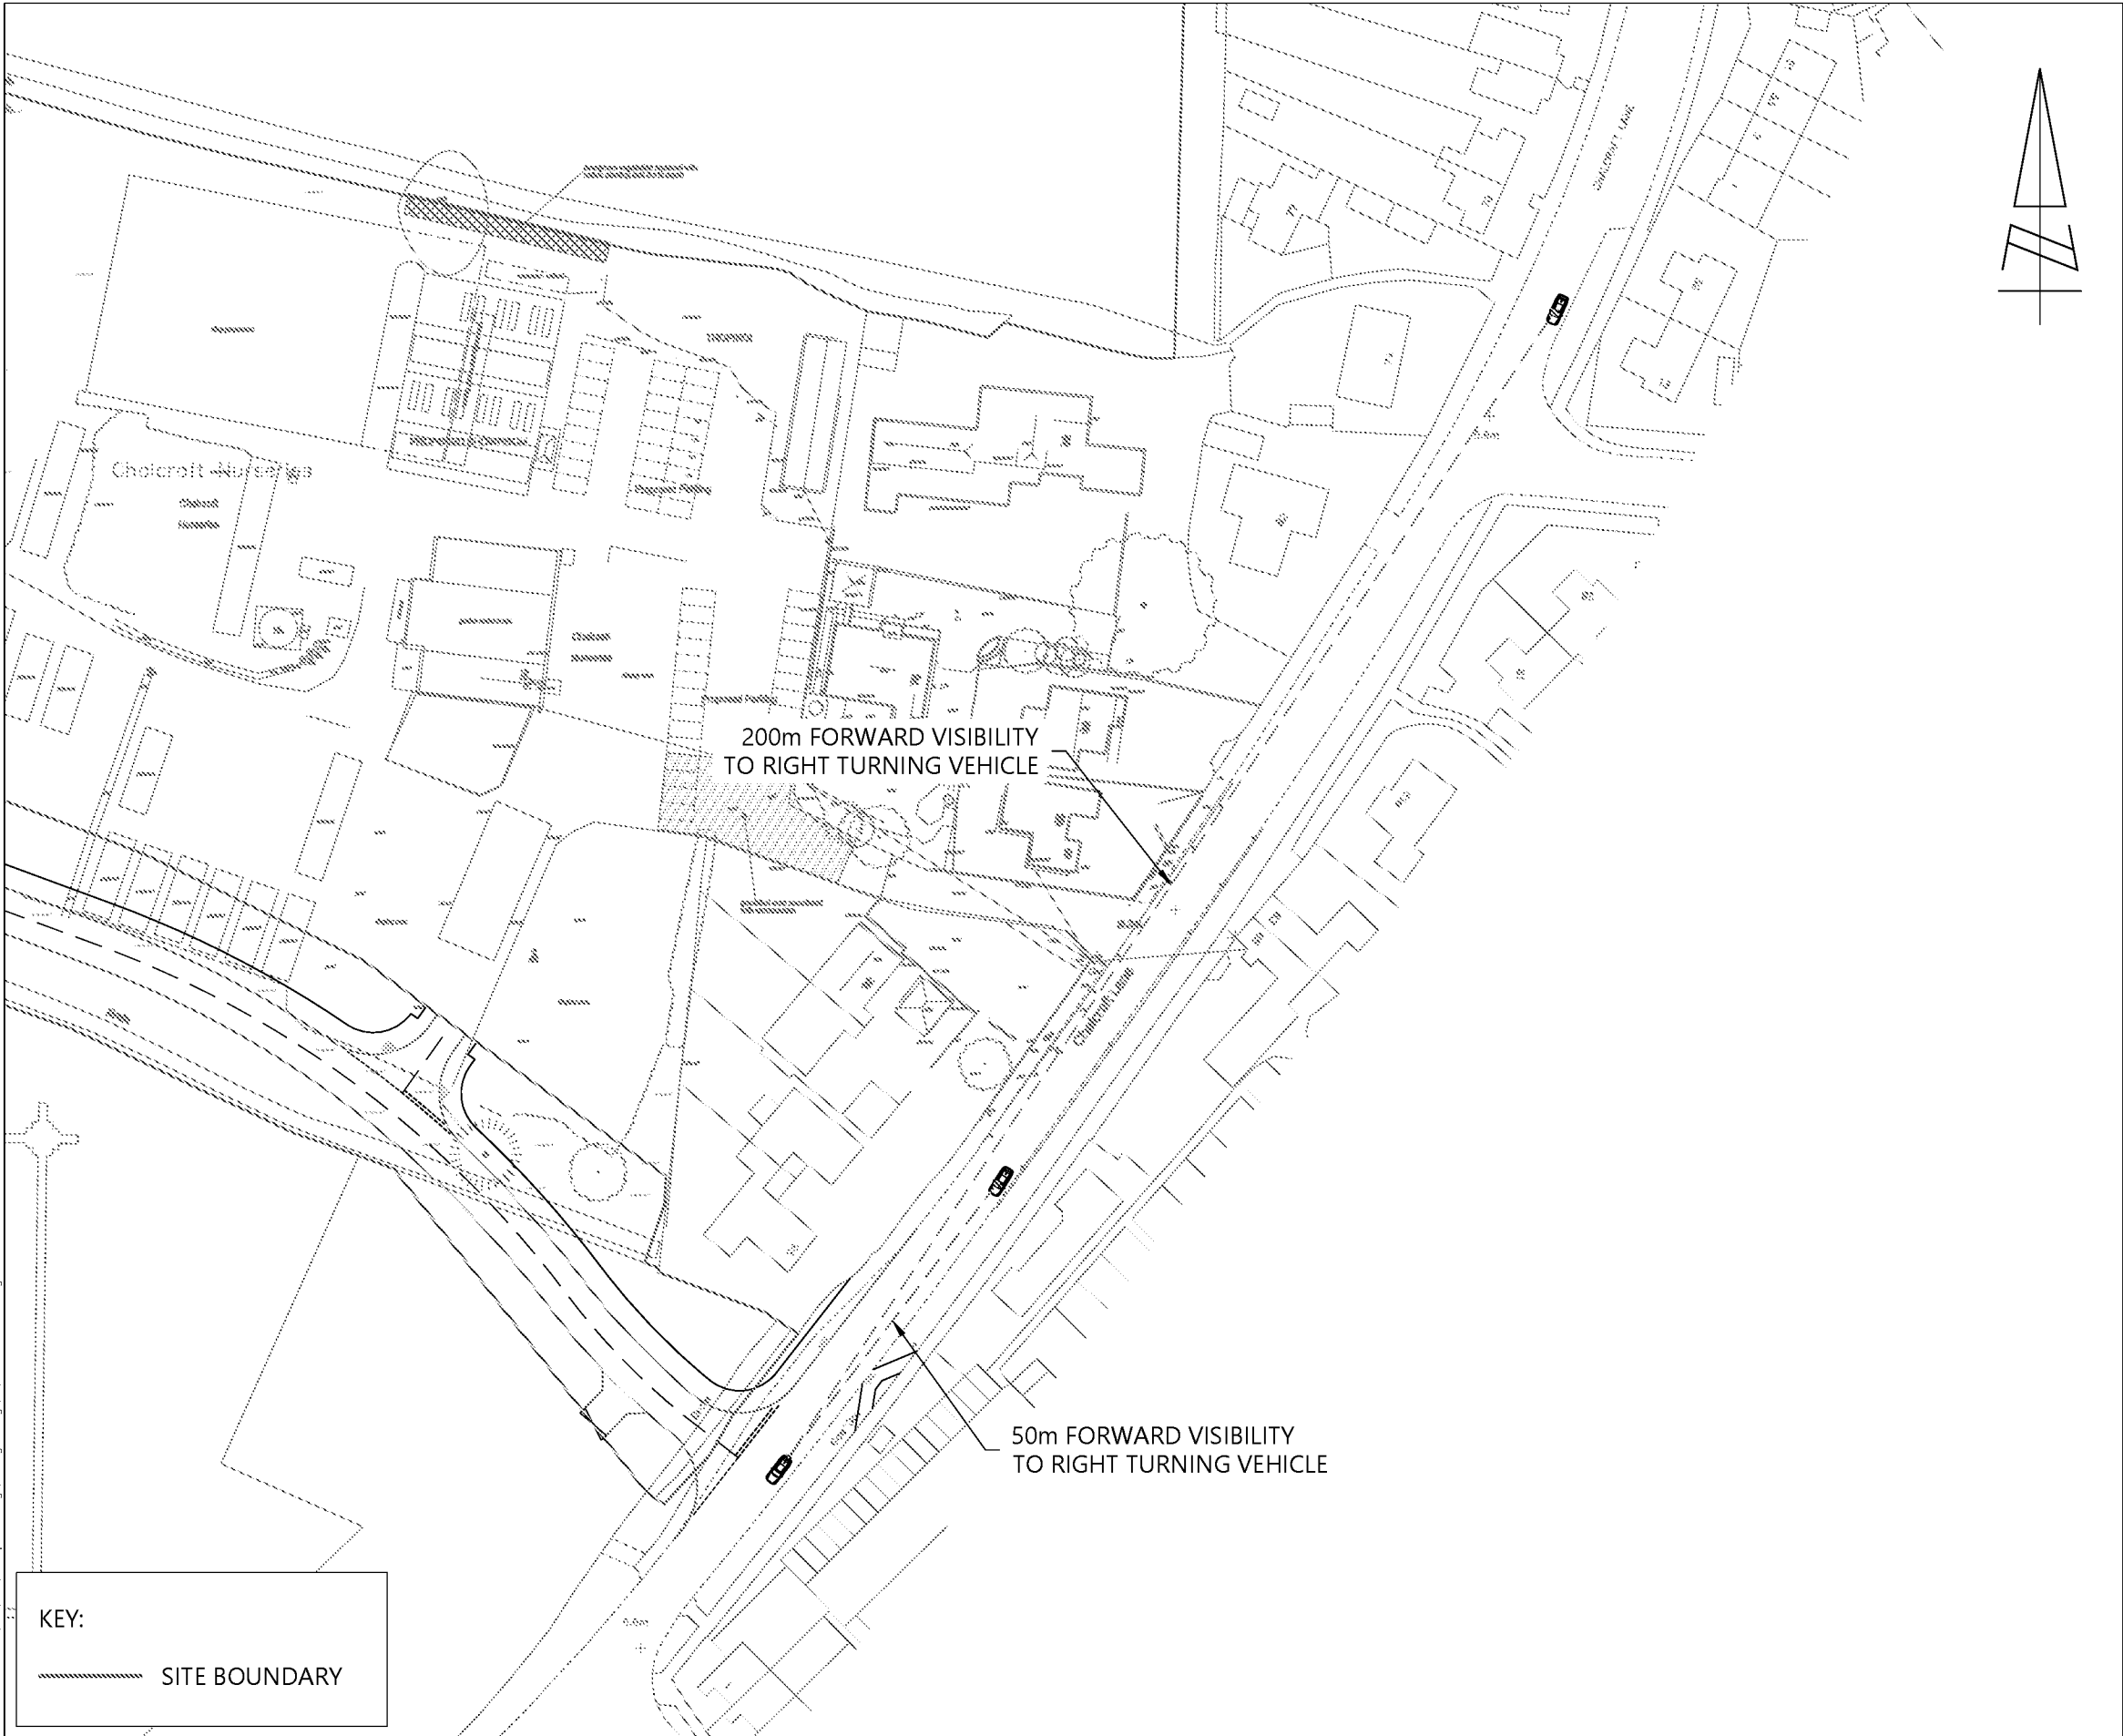



KEY:


SITE BOUNDARY

REPRODUCED FROM THE ORDNANCE SURVEY
MAP WITH THE PERMISSION OF THE
CONTROLLER OF HER MAJESTY'S STATIONERY
OFFICE. LICENCE No. 100044286.
© CROWN COPYRIGHT RESERVED.

DRAWING ISSUED FOR FEASIBILITY CONSIDERATION AND PLANNING PURPOSES ONLY.
DRAWING NOT TO BE USED FOR CONSTRUCTION. I-TRANSPORT LLP ACCEPT NO RESPONSIBILITY
FOR ERRORS MADE BY OTHERS IN SCALING FROM THIS DRAWING. MEASUREMENTS SHOULD BE
TAKEN FROM FIGURED DIMENSIONS ONLY. CDM REQUIREMENTS CONSIDERED AT FEASIBILITY
STAGE ONLY. FURTHER CONSIDERATION REQUIRED BY DETAILED DESIGN TEAM.

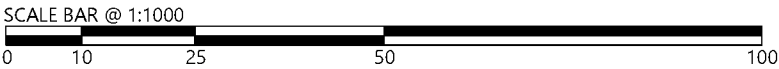

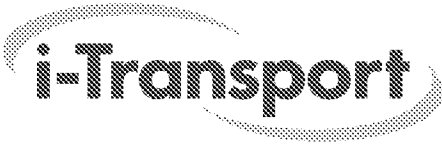A	02.11.20	JD	REDLINE BOUNDARY UPDATED		DS DS
REV	DATE	BY	DESCRIPTION		CHK APD
STATUS: FOR INFORMATION					
 Grove House, Lutyens Close, Chineham Basingstoke, Hampshire, RG24 8AG www.i-transport.co.uk Tel: 01256 338640					
TITLE: SITE ACCESS ARRANGEMENT - FORWARD VISIBILITY					
PROJECT: LAND WEST OF BERSTED					
CLIENT: LANDFORM ESTATES					
DRAWN: SH		CHECKED: IN		APPROVED: DS	
PROJECT No: ITB14224		SCALE @ A3: 1:1000		DATE: 21.04.20	
DRAWING No: ITB14224-GA-007					REV: A

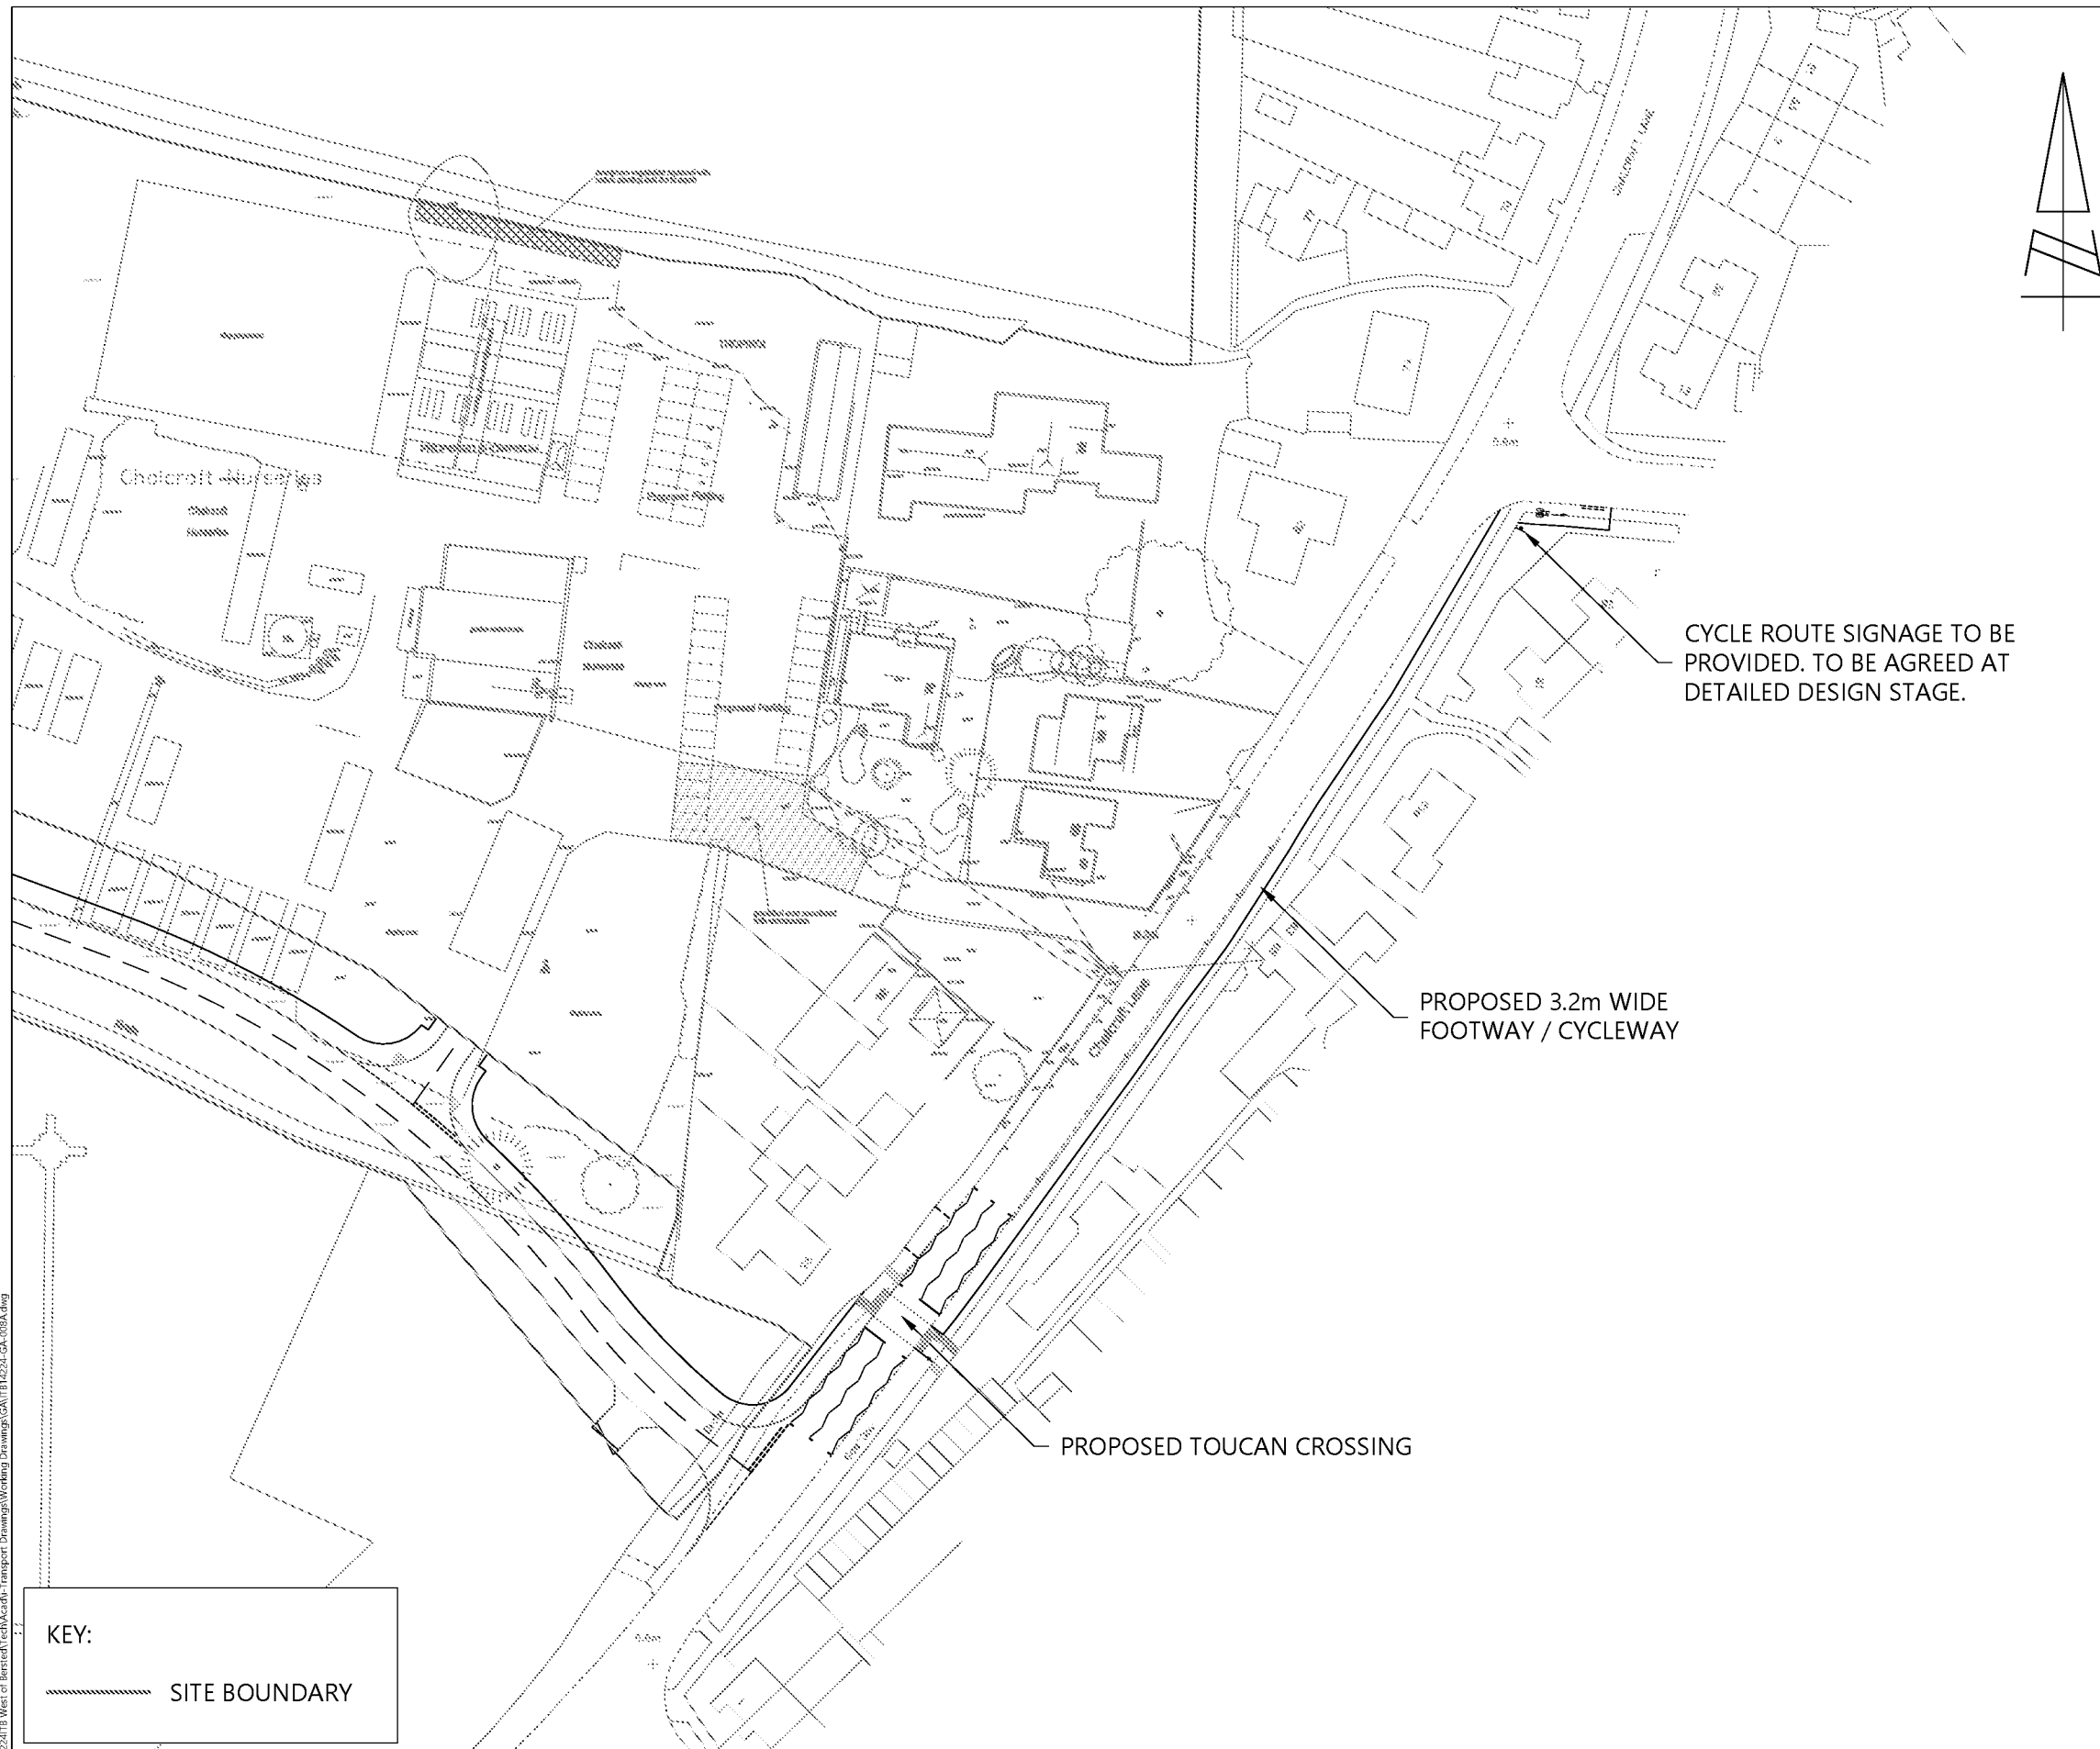

KEY:

REPRODUCED FROM THE ORDNANCE SURVEY
MAP WITH THE PERMISSION OF THE
CONTROLLER OF HER MAJESTY'S STATIONERY
OFFICE. LICENCE No. 100044286.
© CROWN COPYRIGHT RESERVED.

SCALE BAR @ 1:1000

– CYCLE ROUTE SIGNAGE TO BE PROVIDED. TO BE AGREED AT DETAILED DESIGN STAGE.

- PROPOSED TOUCAN CROSSING

Grove House, Lutyens Close, Chineham
Basingstoke, Hampshire, RG24 8AG

www.i-transport.co.uk

SITE ACCESS ARRANGEMENT - TOUCAN CROSSING

LAND WEST OF BERSTED

LANDFORM ESTATES

SH

IN

DS

ITB14224

DATE:

DRAWING No:

EV: