


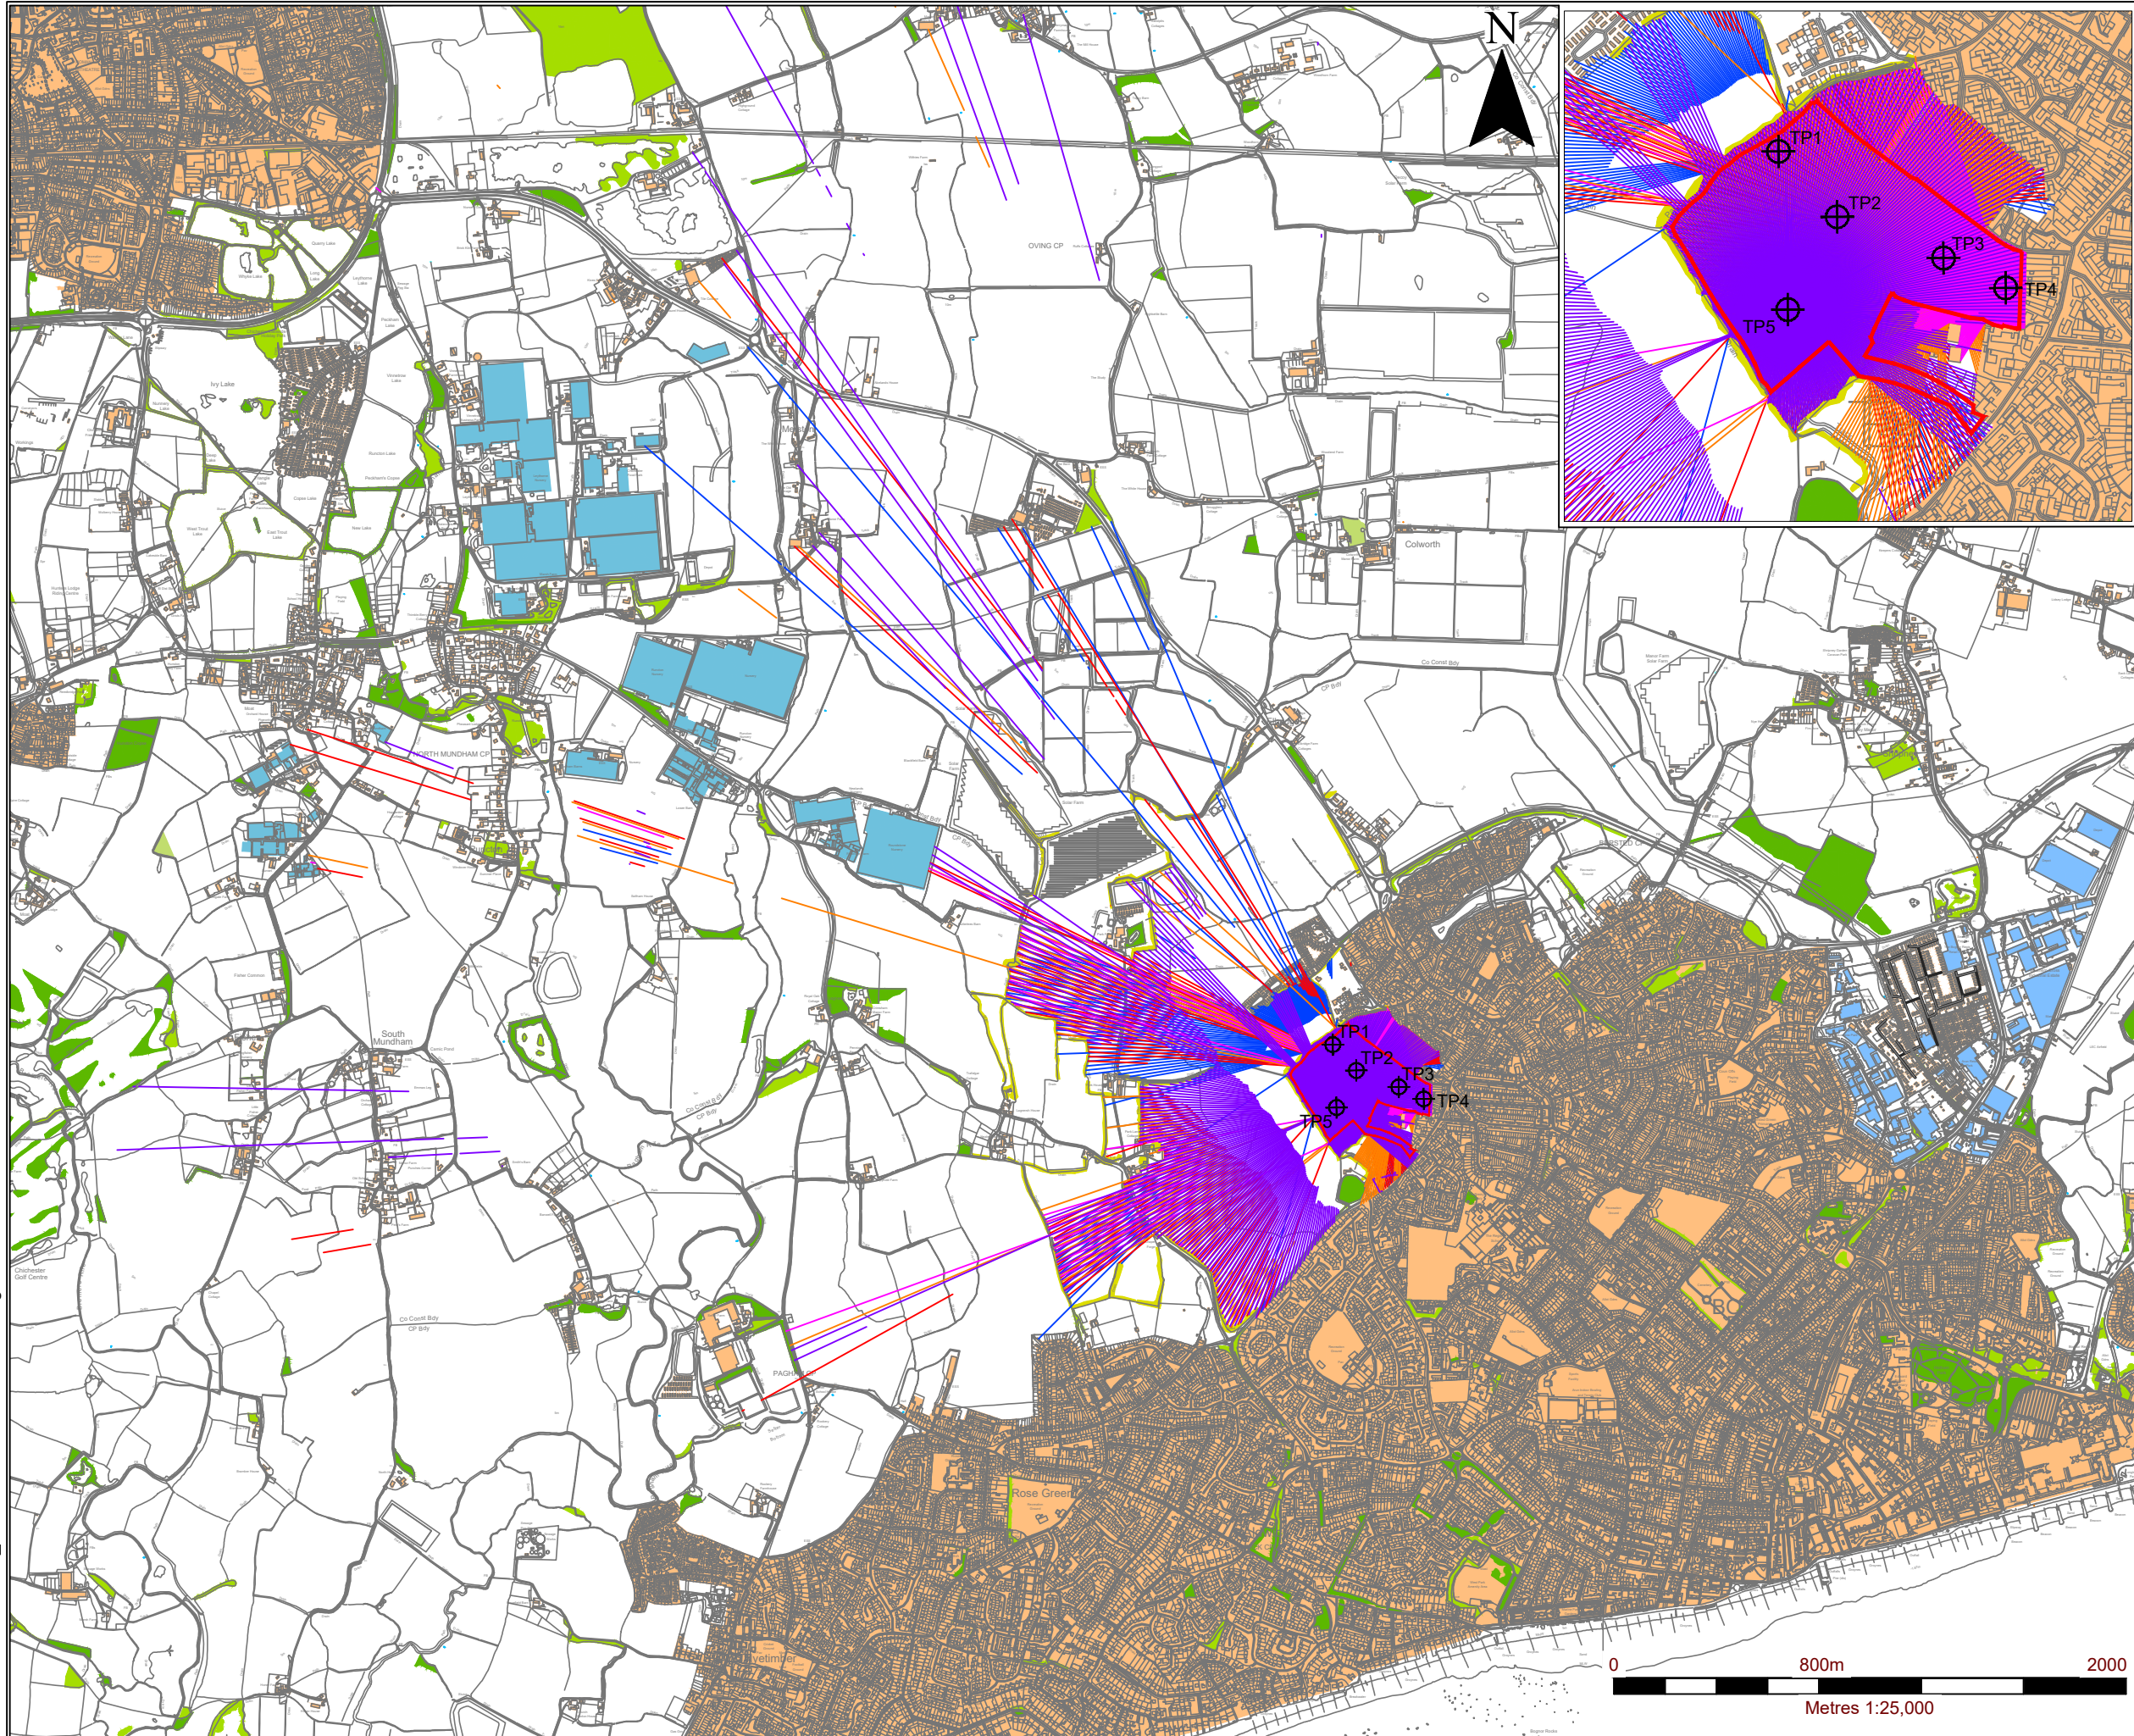

LEGEND

- SITE BOUNDARY
- TARGET POINT
- VISIBILITY AT TARGET POINT 1 HEIGHT 7.5M
- VISIBILITY AT TARGET POINT 2 HEIGHT 7.5M
- VISIBILITY AT TARGET POINT 3 HEIGHT 7.5M
- VISIBILITY AT TARGET POINT 4 HEIGHT 7.5M
- VISIBILITY AT TARGET POINT 5 HEIGHT 7.5M

VISUAL BARRIERS (ASSUMED HEIGHTS)

- EXISTING SETTLEMENTS 9M
- EXISTING INDUSTRIAL 9M
- EXISTING INDUSTRIAL 11M
- EXISTING WOODLAND 15M
- EXISTING WOODLAND / SCRUB 10M
- EXISTING ORCHARD 5M
- SIGNIFICANT EXISTING VEGETATION MAPPED WITHIN 1KM OF THE SITE 7M

L3

COOPER

landscapeplanning.net

SLR
global environmental solutions

3RD FLOOR
THE BREW HOUSE
JACOB STREET
BRISTOL, BS2 0EQ
T: 01179 064280
www.slrconsulting.com

BERSTED
BOGNOR REGIS

NURSERY FIELDS, BERSTED

ZONE OF THEORETICAL VISIBILITY
ON COMPLETION

BER-S1-001.0

Scale
1:25,000 @ A3

Date
JULY 2020



LEGEND

-  SITE BOUNDARY
-  PUBLIC RIGHTS OF WAY
-  PHOTOGRAPH VIEWPOINTS

L4

COOPER

landscapeplanning.net



3RD FLOOR
THE BREW HOUSE
JACOB STREET
BRISTOL, BS2 0EQ
T: 01179 064280
www.slrconsulting.com

BERSTED
BOGNOR REGIS

NURSERY FIELDS, BERSTED

AERIAL PHOTOGRAPH

BER_S1_004.0

Scale AS SHOWN

Date JULY 2020



- LEGEND
- SITE BOUNDARY
 - PUBLIC RIGHTS OF WAY
 - PHOTOGRAPH VIEWPOINTS

L4

COOPER
landscapeplanning.net

SLR
3RD FLOOR
THE BREW HOUSE
JACOB STREET
BRISTOL, BS2 0EQ
T: 01179 064280
www.slrconsulting.com

BERSTED
BOGNOR REGIS
NURSERY FIELDS, BERSTED
AERIAL PHOTOGRAPH
BER_S1_004.0

Scale AS SHOWN
Date JULY 2020