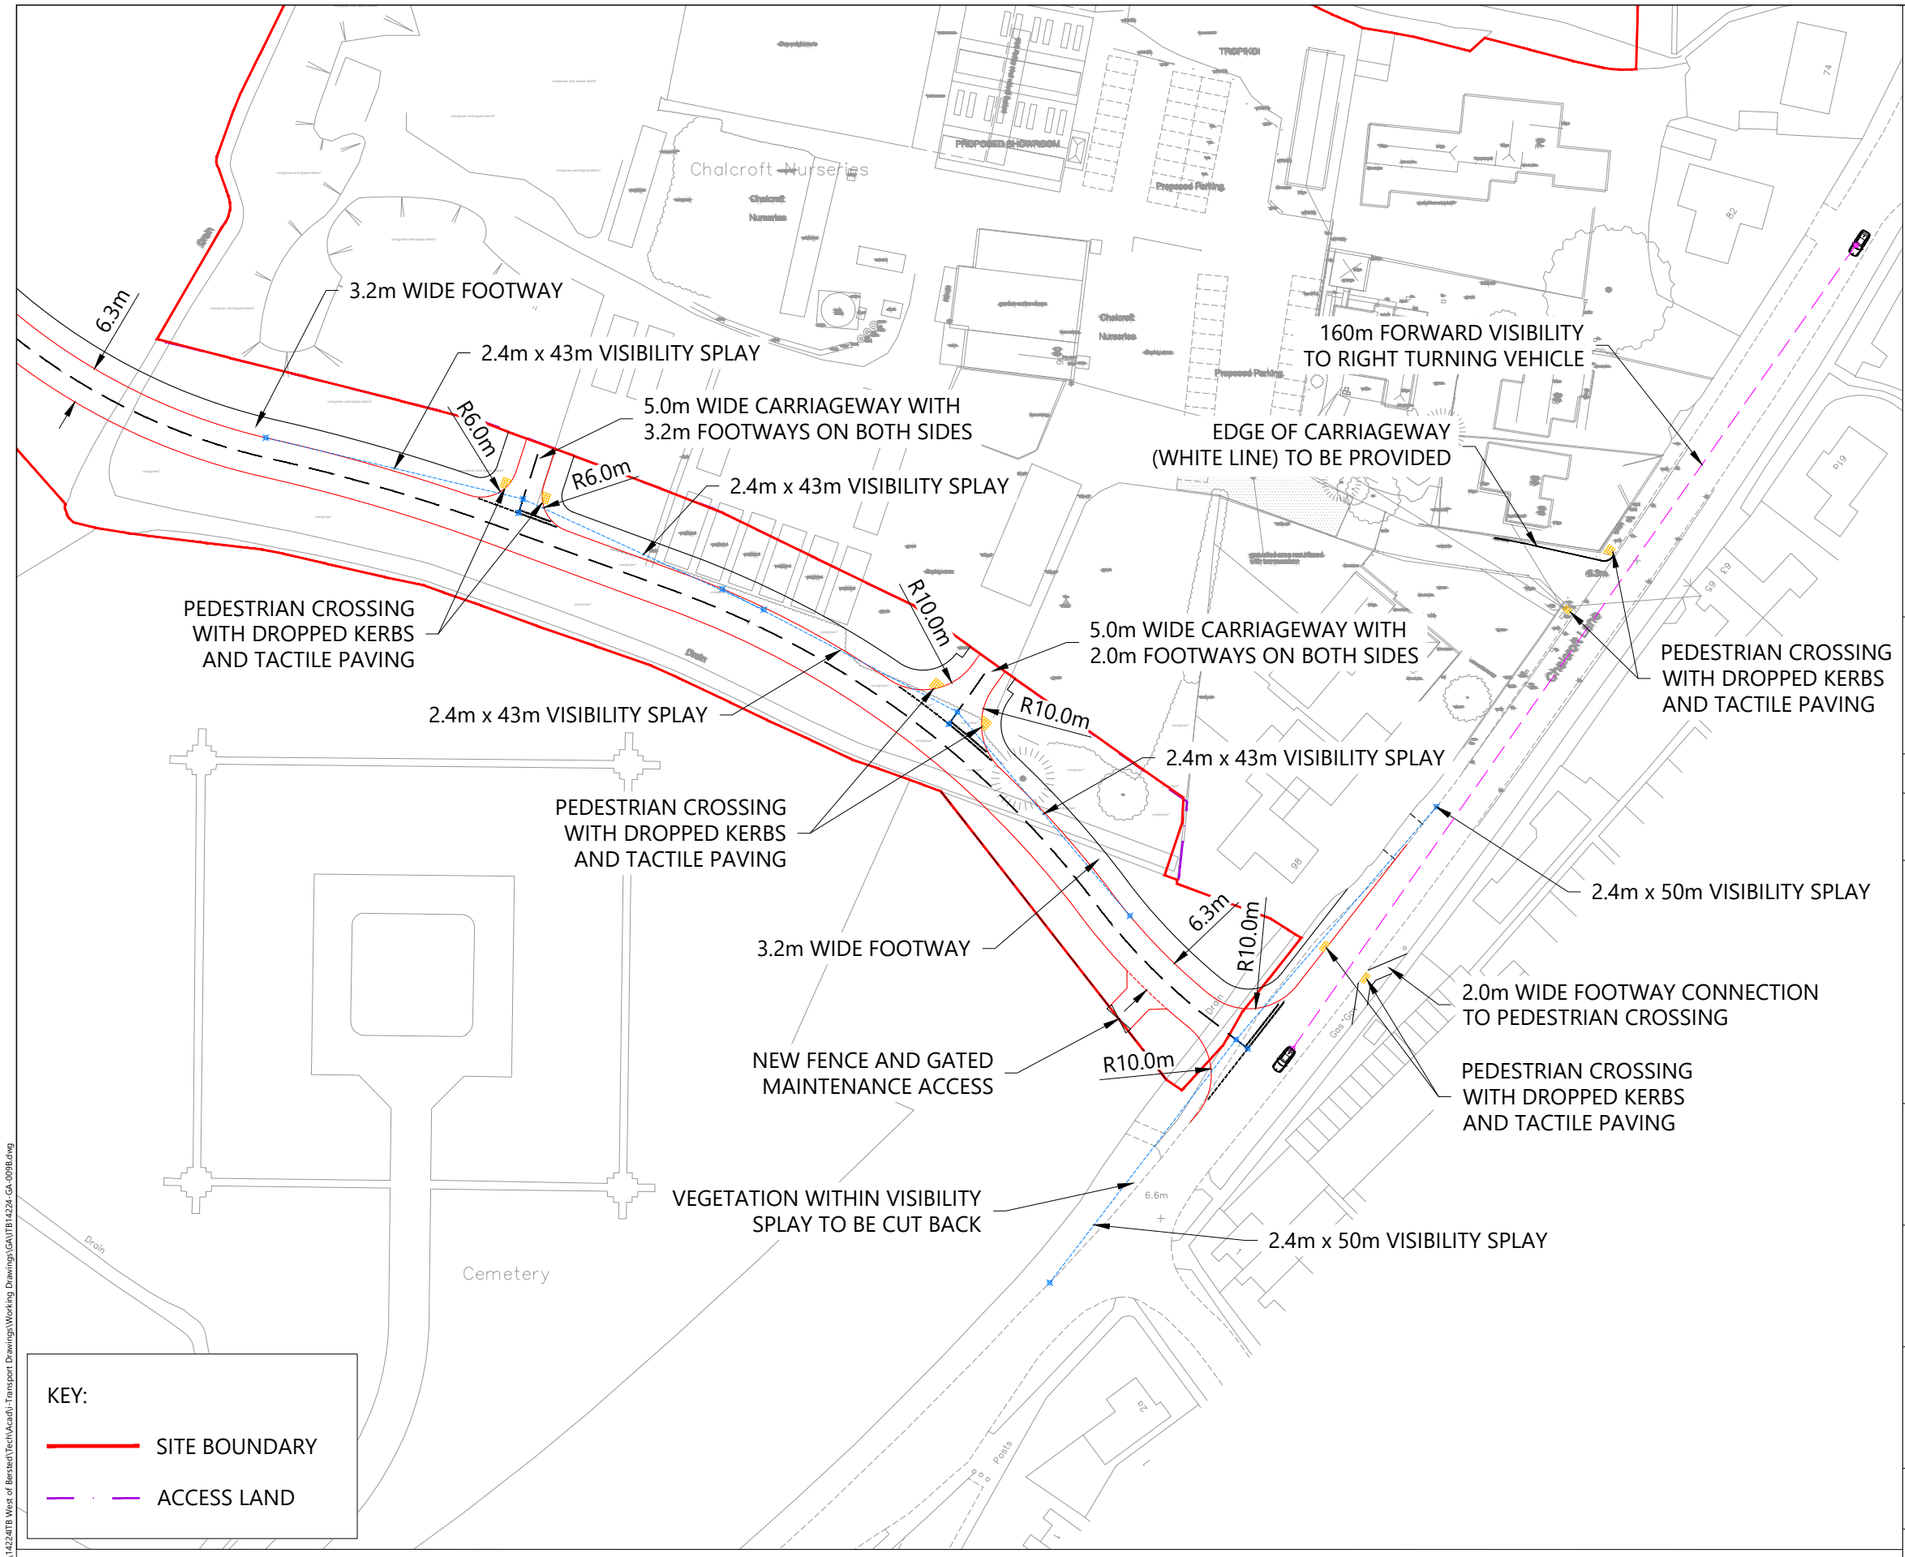

REV	DATE	BY	DESCRIPTION	CHK	APD
B	03.02.21	JD	ARRANGEMENT AMENDED	DS	DS
A	26.11.20	JD	RSA COMMENTS INCORPORATED	DS	DS

STATUS: FOR INFORMATION

i-Transport

Grove House, Lutyens Close, Chineham
Basingstoke, Hampshire, RG24 8AG

Tel: 01256 338640

www.i-transport.co.uk

TITLE: SITE ACCESS ARRANGEMENT

PROJECT: LAND WEST OF BERSTED

CLIENT: LANDFORM ESTATES

DRAWN:	CHECKED:	APPROVED:
JD	DS	DS

PROJECT No:	SCALE @ A3:	DATE:
ITB14224	1:1000	02.11.20

DRAWING No:	REV:
ITB14224-GA-009	B

REPRODUCED FROM THE ORDNANCE SURVEY MAP WITH THE PERMISSION OF THE CONTROLLER OF HER MAJESTY'S STATIONERY OFFICE. LICENCE No. 100044286.
© CROWN COPYRIGHT RESERVED.

DRAWING ISSUED FOR FEASIBILITY CONSIDERATION AND PLANNING PURPOSES ONLY. DRAWING NOT TO BE USED FOR CONSTRUCTION. I-TRANSPORT LLP ACCEPT NO RESPONSIBILITY FOR ERRORS MADE BY OTHERS IN SCALING FROM THIS DRAWING. MEASUREMENTS SHOULD BE TAKEN FROM FIGURED DIMENSIONS ONLY. CDM REQUIREMENTS CONSIDERED AT FEASIBILITY STAGE ONLY. FURTHER CONSIDERATION REQUIRED BY DETAILED DESIGN TEAM.

SCALE BAR @ 1:1000

0 10 25 50 100

T:\Projects\14000 Series\14224TB West of Bersted\Tech\Acad\i-Transport Drawings\Working Drawings\GA\ITB14224-GA-009B.dwg