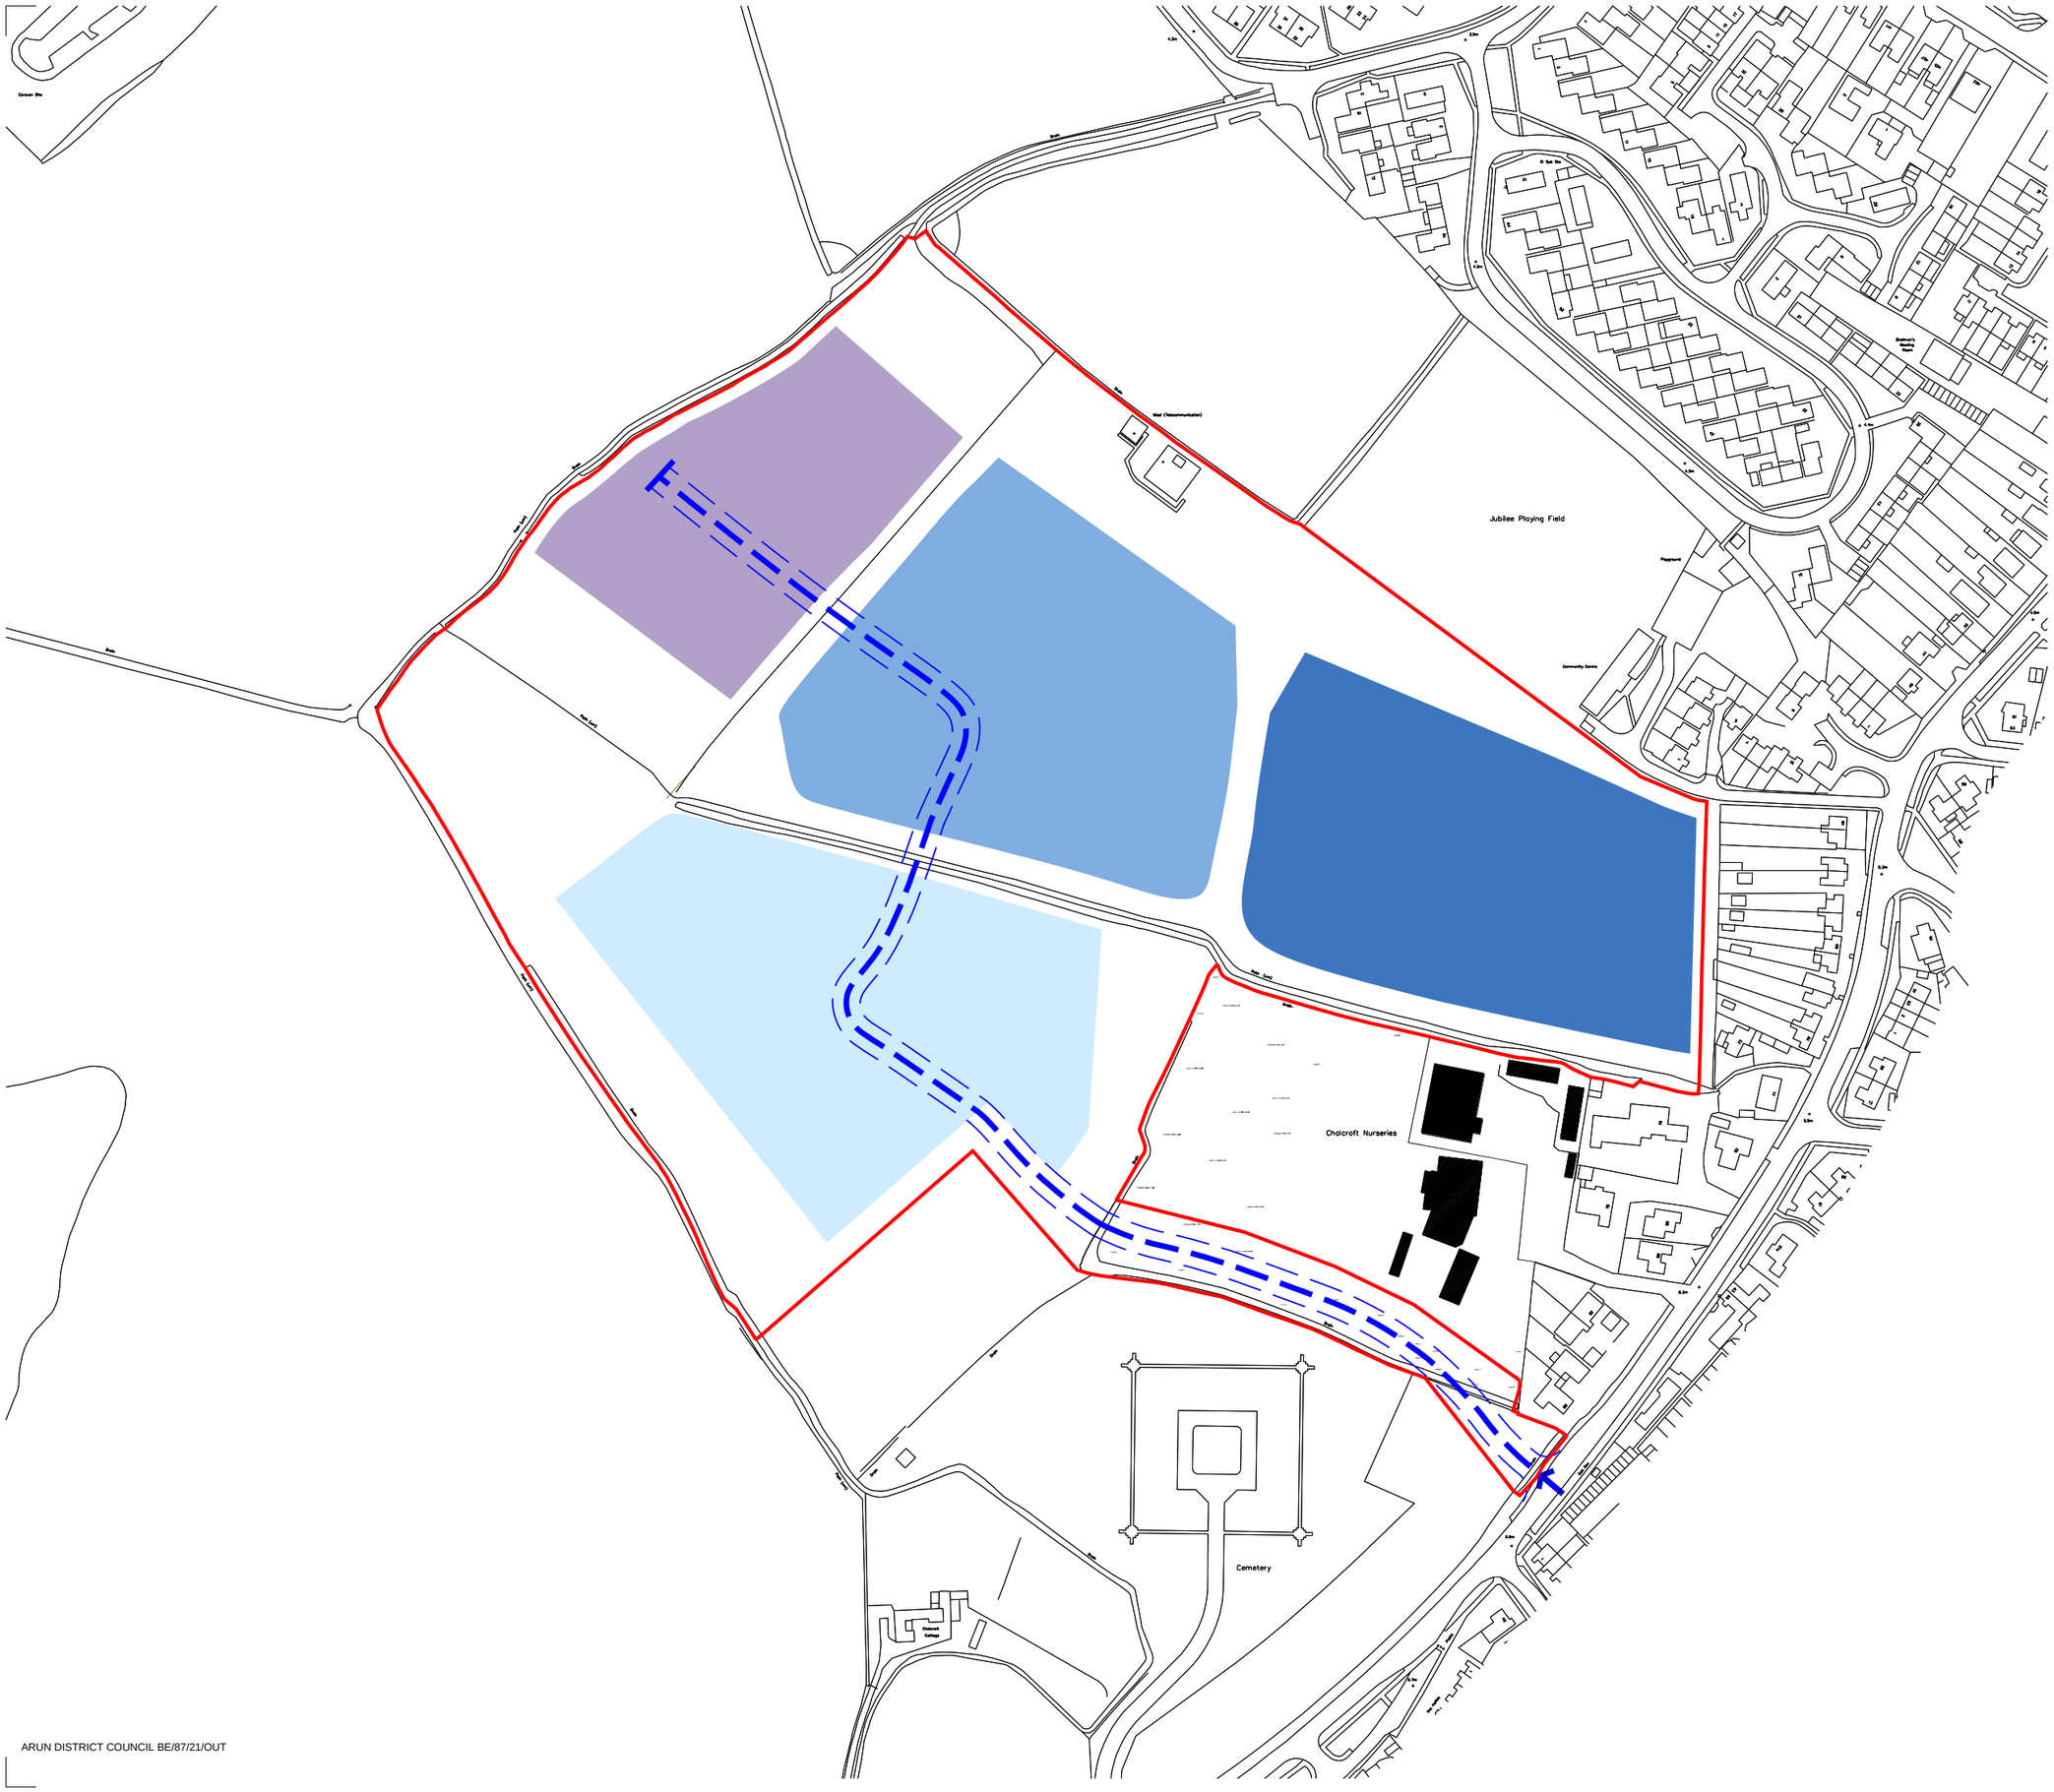

Notes:
Do not scale from this drawing.
All contractors must visit the site and be responsible for taking and checking Dimensions.
All construction information should be taken from figured dimensions only.
Any discrepancies between drawings, specifications and site conditions must be brought to the attention of the supervising officer.
This drawing and the works depicted are the copyright of JTP.

This drawing is for planning purposes only. It is not intended to be used for construction purposes. Whilst all reasonable efforts are used to ensure drawings are accurate, JTP accept no responsibility or liability for any reliance placed on, or use made of, this plan by anyone for purposes other than those stated above.

Key

- Application boundary
- Phase 1
- Phase 2
- Phase 3
- Phase 4
- Primary vehicular route (alignment subject to centre line deviation limits of +/- 10m)
- Vehicular access

Indicative units range per phase:

Phase 1: 65 - 70 units

Phase 2: 60 - 75 units

Phase 3: 55 - 60 units

Phase 4: 40 - 45 units

PLAN FOR SUPPORT

Rev	Date	Description	Drawn	Chkd
P1	29.10.20	First Issue	VB	GP

Drawing Status
PLANNING

Client
Landform Bersted Ltd

JTP Studios
Unit 5, The Rum Warehouse
Pennington Street
London, E1W 2AP
+44 (0)20 7017 1780
www.jtp.co.uk

Project
Nursery Fields,
West Bersted

Drawing Title
Phasing Plan

Scale @ A3 1: 2500 Job Ref. 01304

Drawing No. 01304 _ S_13 Revision P1

Scale Bar 0 20 40 60m