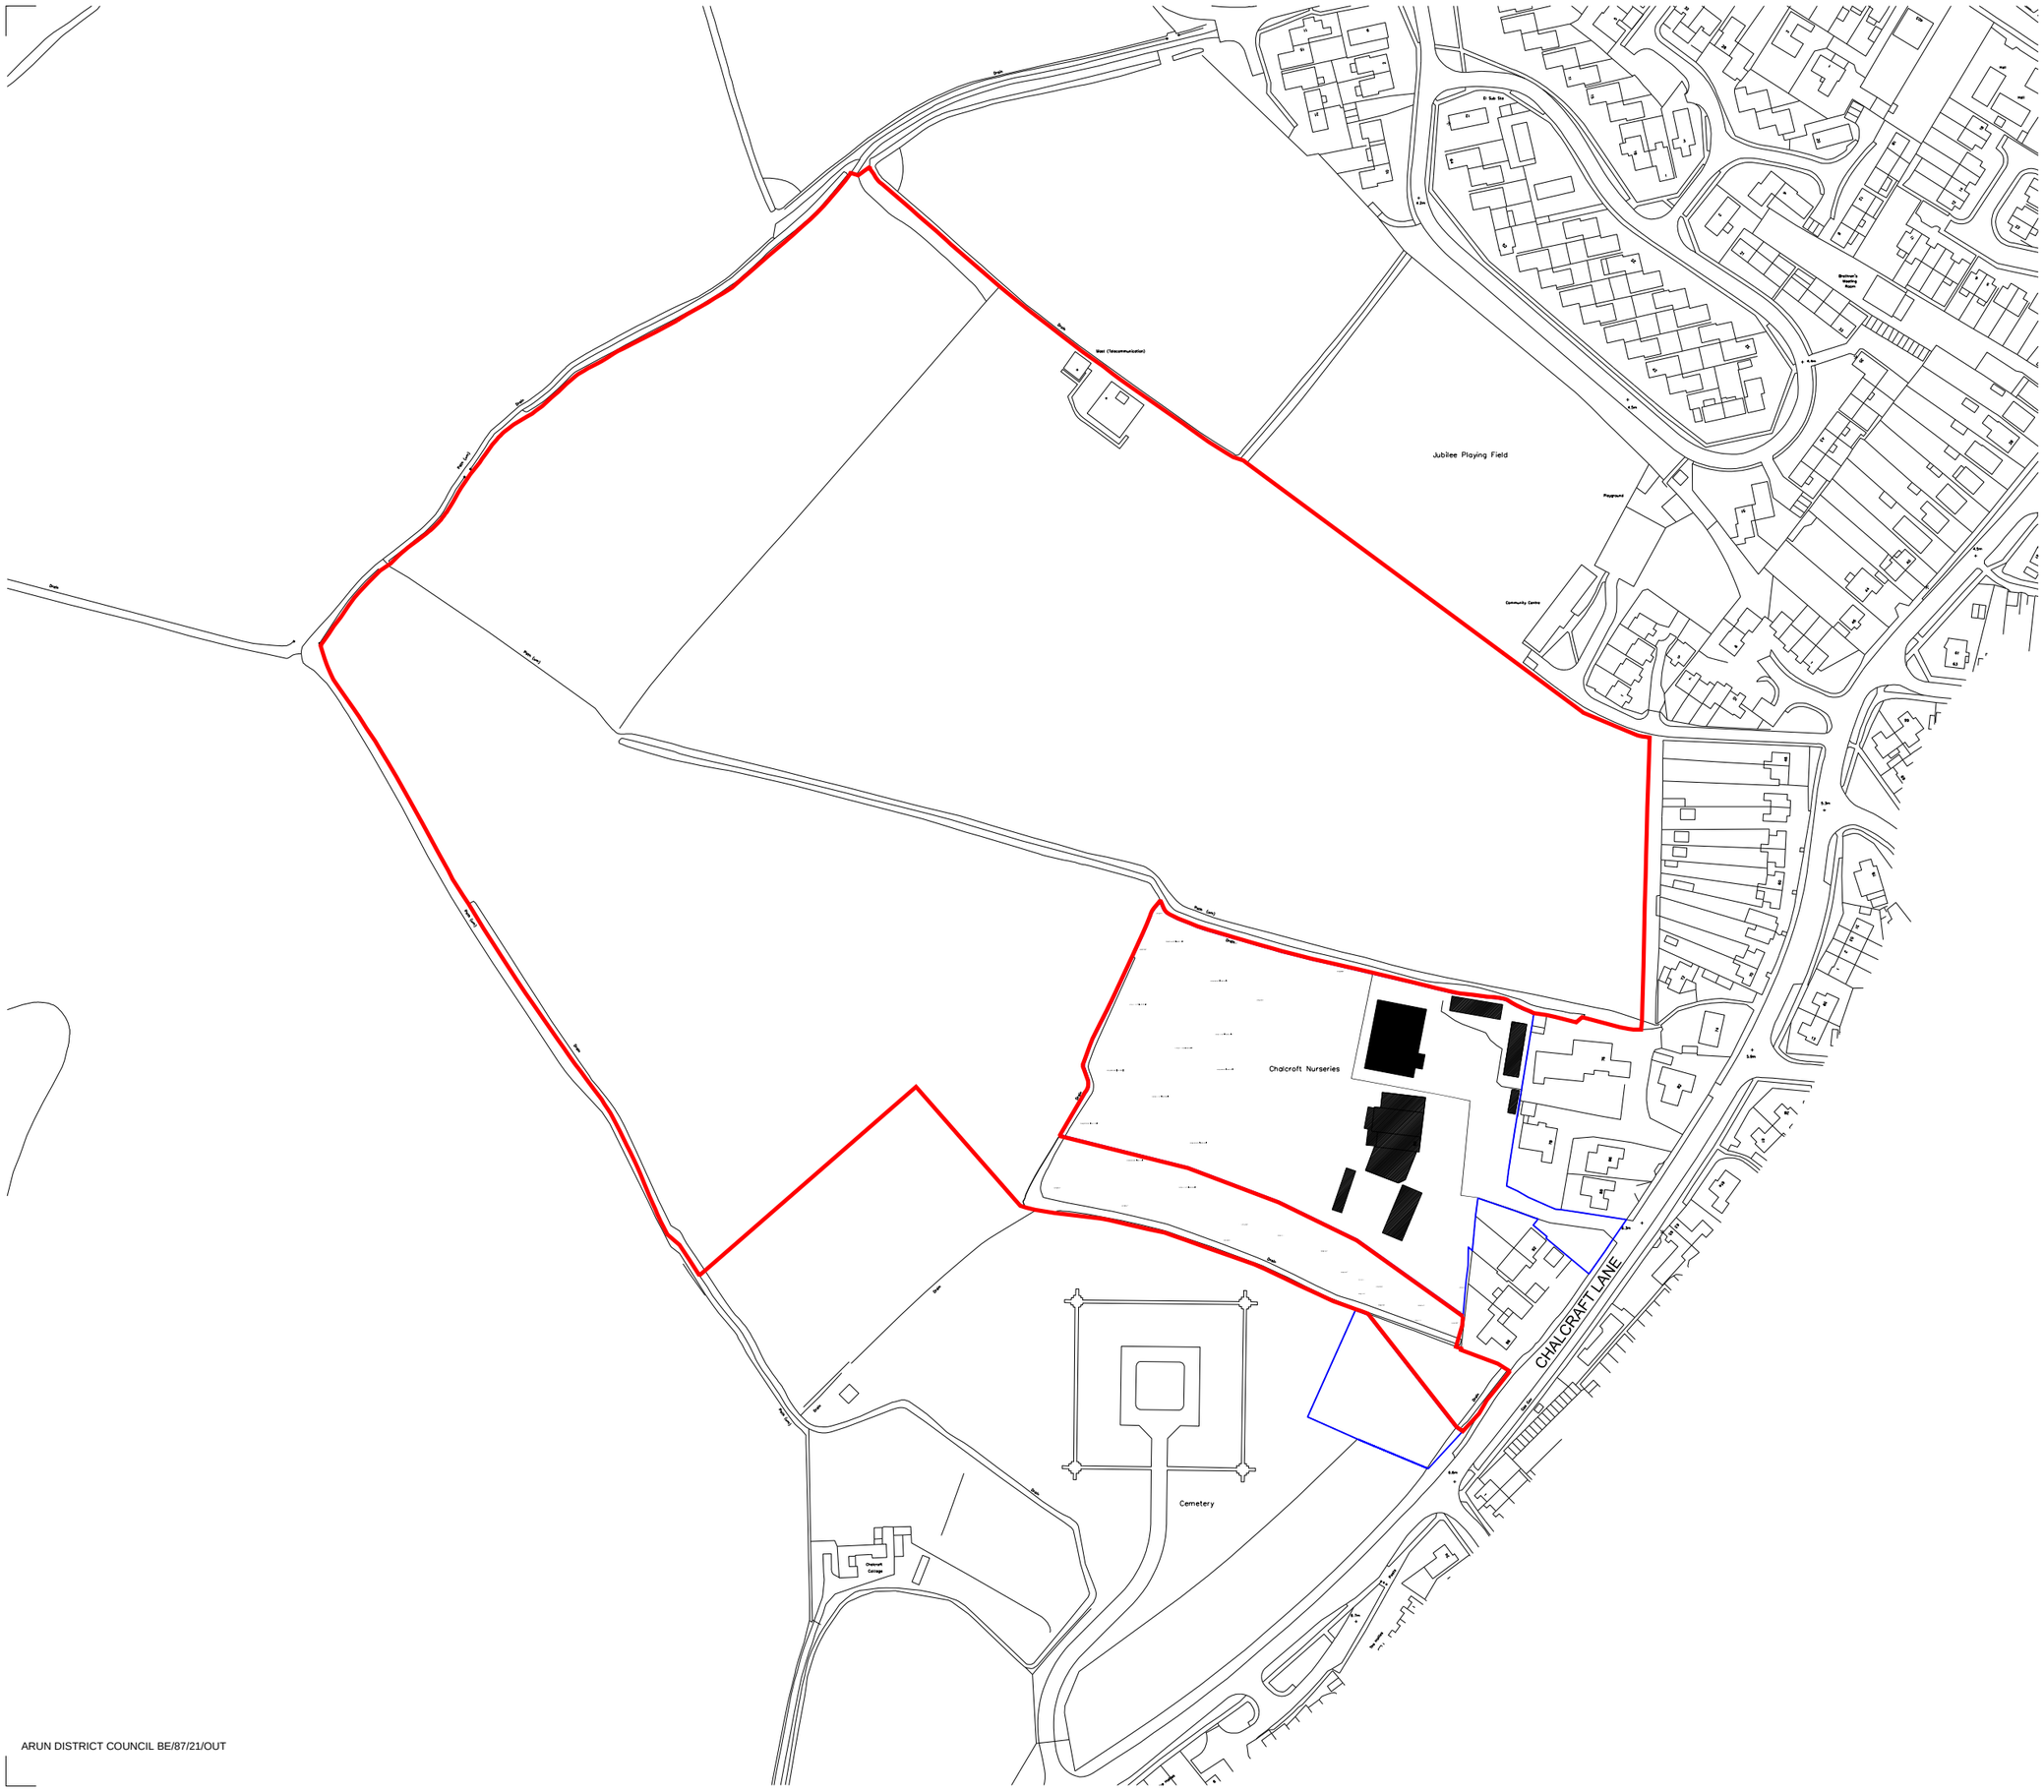

Notes:
Do not scale from this drawing.
All contractors must visit the site and be responsible for taking and checking Dimensions.
All construction information should be taken from figured dimensions only.
Any discrepancies between drawings, specifications and site conditions must be brought to the attention of the supervising officer.
This drawing and the works depicted are the copyright of JTP.

This drawing is for planning purposes only. It is not intended to be used for construction purposes. Whilst all reasonable efforts are used to ensure drawings are accurate, JTP accept no responsibility or liability for any reliance placed on, or use made of, this plan by anyone for purposes other than those stated above.

Key

Nursery Fields application boundary (14.07 ha)

PLAN FOR APPROVAL

Rev	Date	Description	Drawn	Chkd
P1	16.10.20	First Issue	VB	GP

Drawing Status
PLANNING

Client
Landform Bersted Ltd

JTP Studios
Unit 5, The Rum Warehouse
Pennington Street
London, E1W 2AP
+44 (0)20 7017 1780
www.jtp.co.uk

Project
Nursery Fields,
West Bersted

Drawing Title
Nursery Fields
Location Plan

Scale @ A3 1:2500 Job Ref. 01304
Drawing No. 01304 _ S_11 Revision P1

Scale Bar
0 20 40 60m

ARUN DISTRICT COUNCIL BE/87/21/OUT