


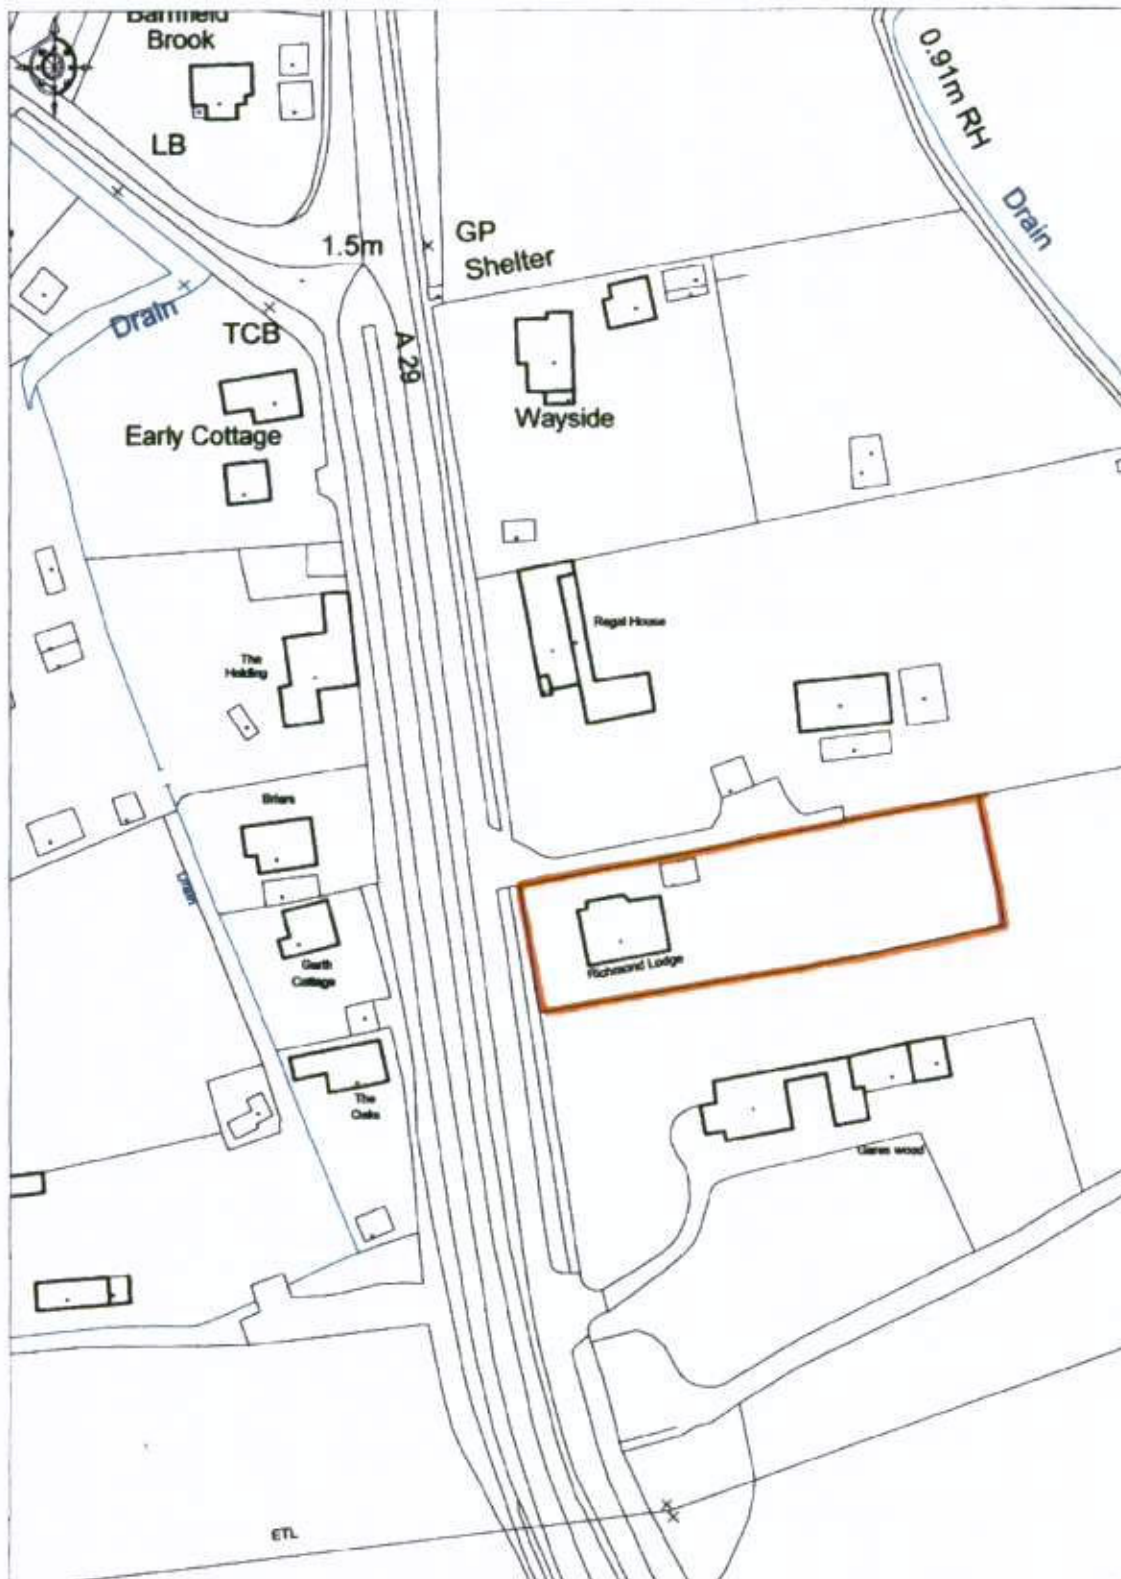

Ordnance Survey

© Crown Copyright 2007. All rights reserved. Licence number 100020449. Plotted Scale - 1:1250

*This map was created with Promap*

LOCATION PLAN (1:1250)