


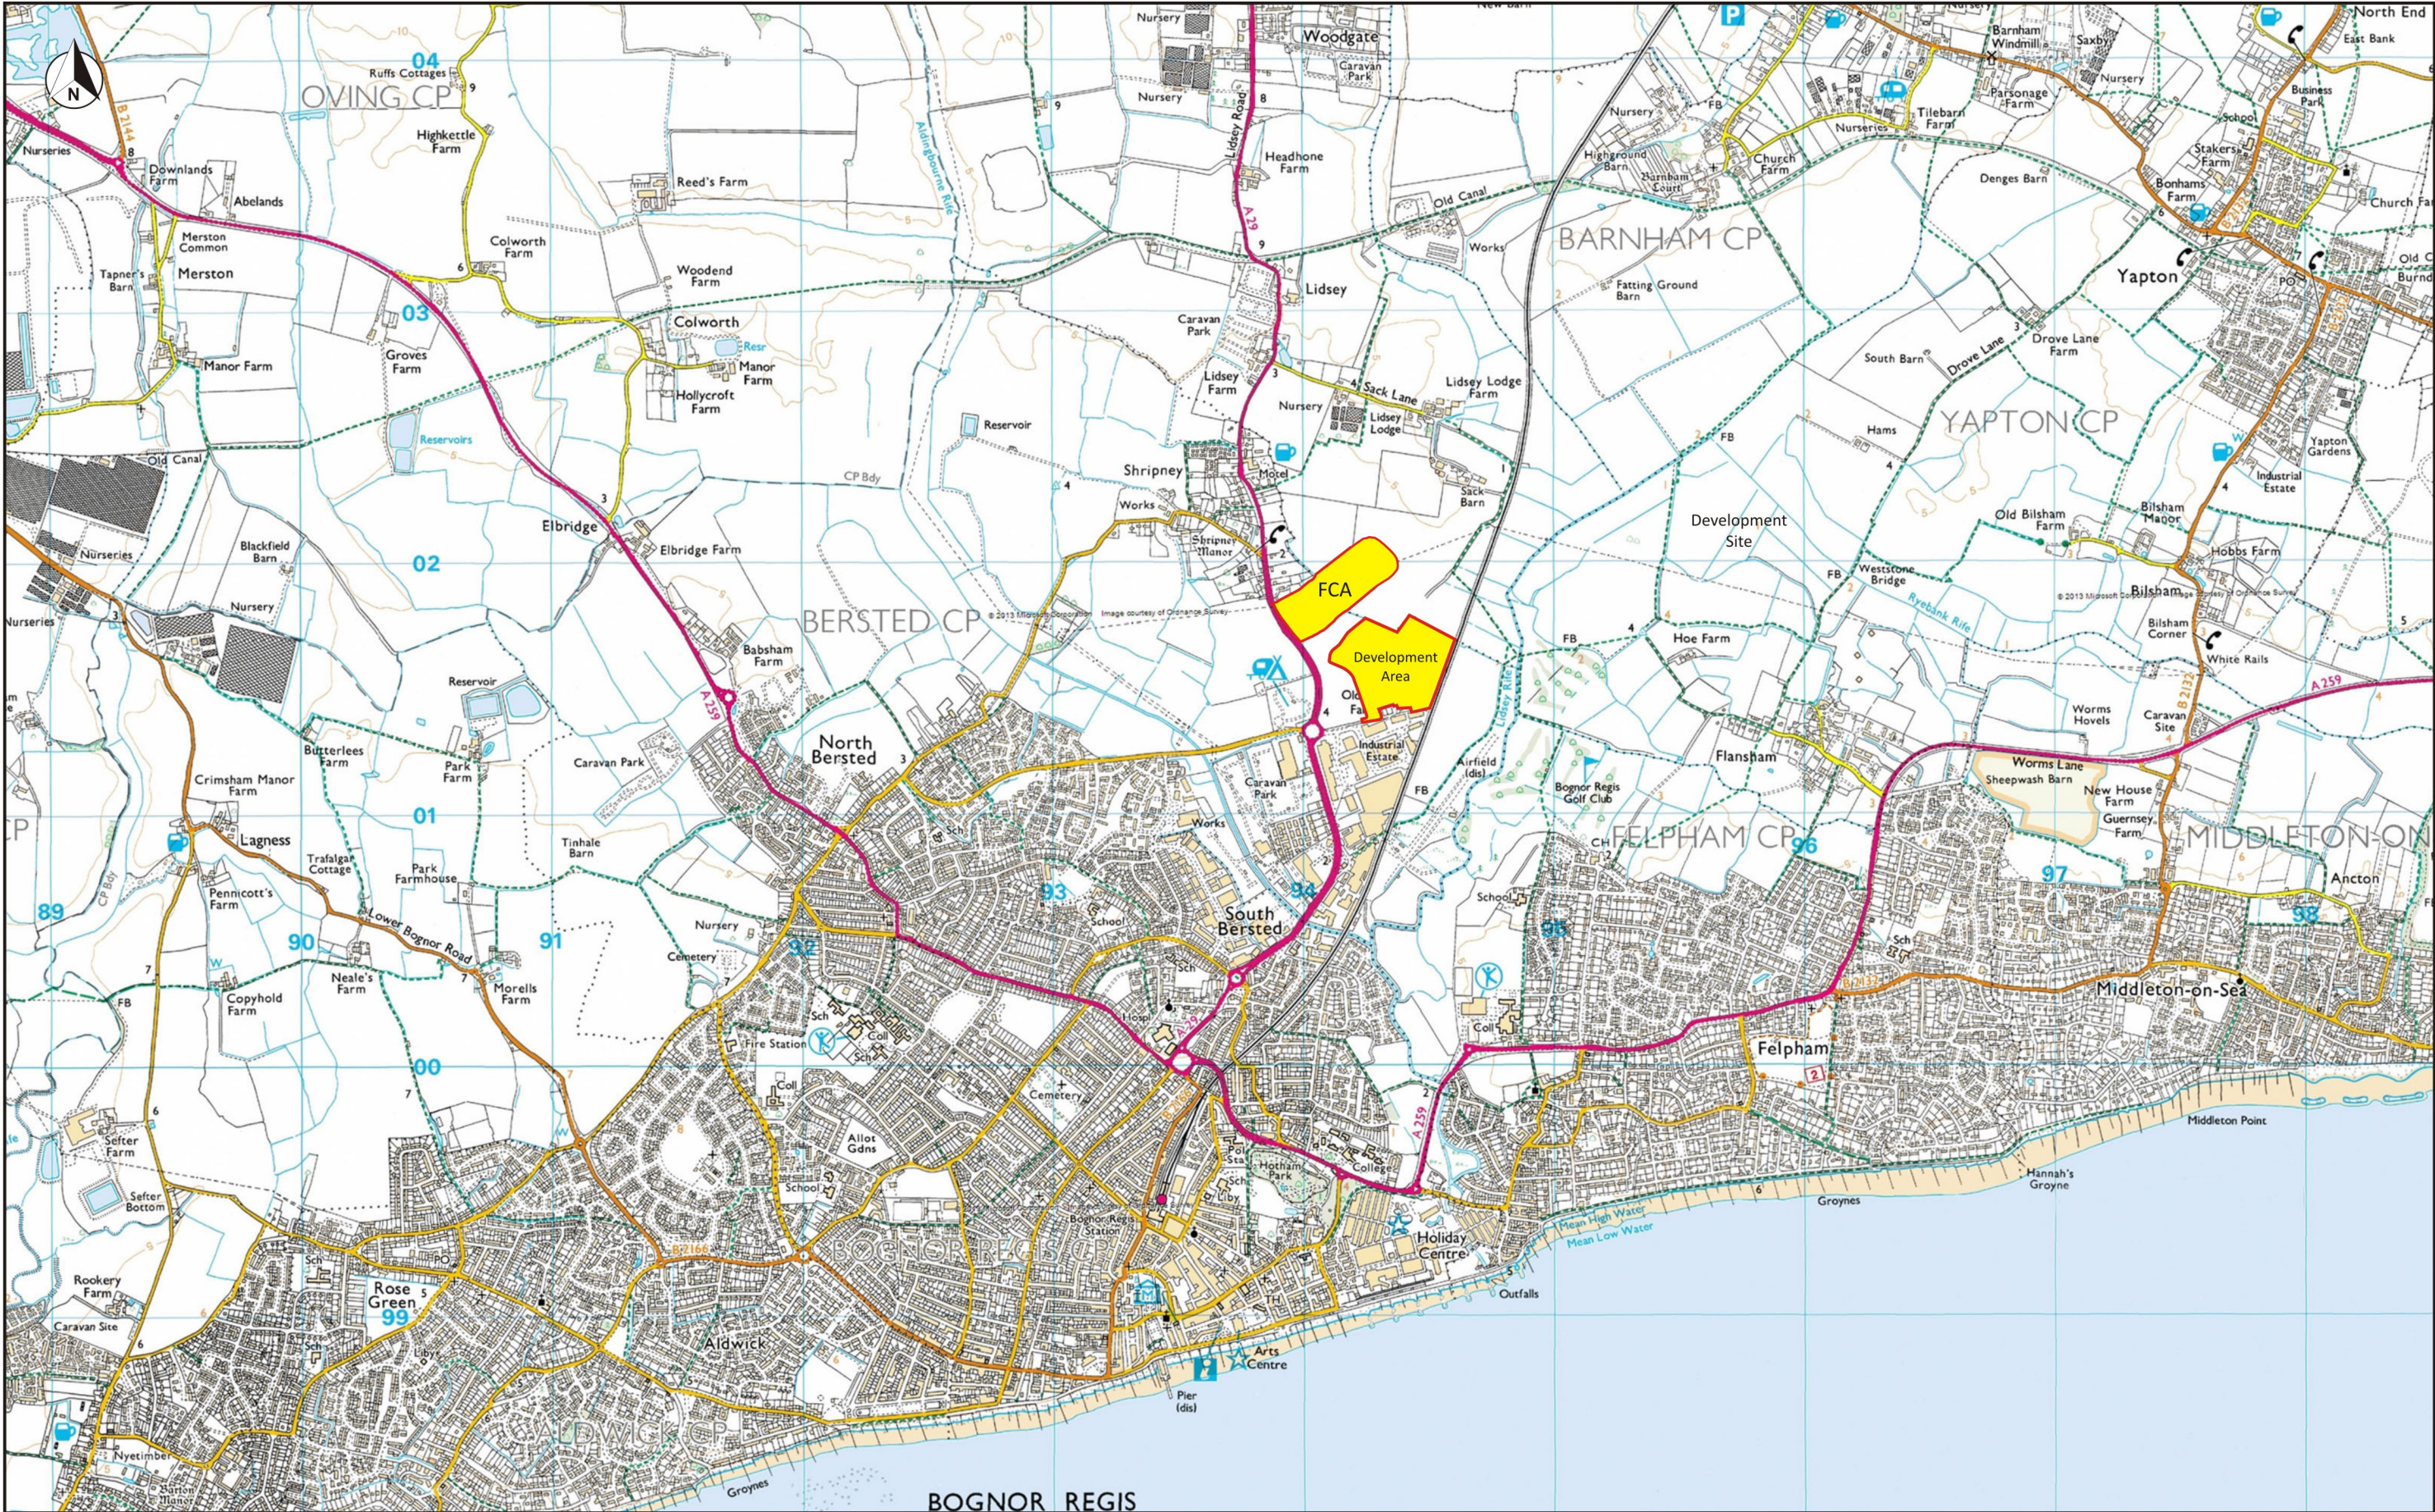

LEGEND
 Application Boundary
 Additional Mitigation Area

0m 250m 1km

Planning Application Drawings
On behalf of:

HANBURY PROPERTIES
Produced by:

Davies Landscape Architects

PROJECT:
**Oldlands Farm,
BOGNOR REGIS**

DRAWING TITLE:
Site Location Plan

DATE: July 2013
SCALE: 1:25,000 @ A3

DRAWING REFERENCE: DLA/1536/003/01

OS Plans reproduced from Ordnance Survey Data by permission of Ordnance Survey. © Crown Copyright. All rights reserved. Licence No. (100020449).