


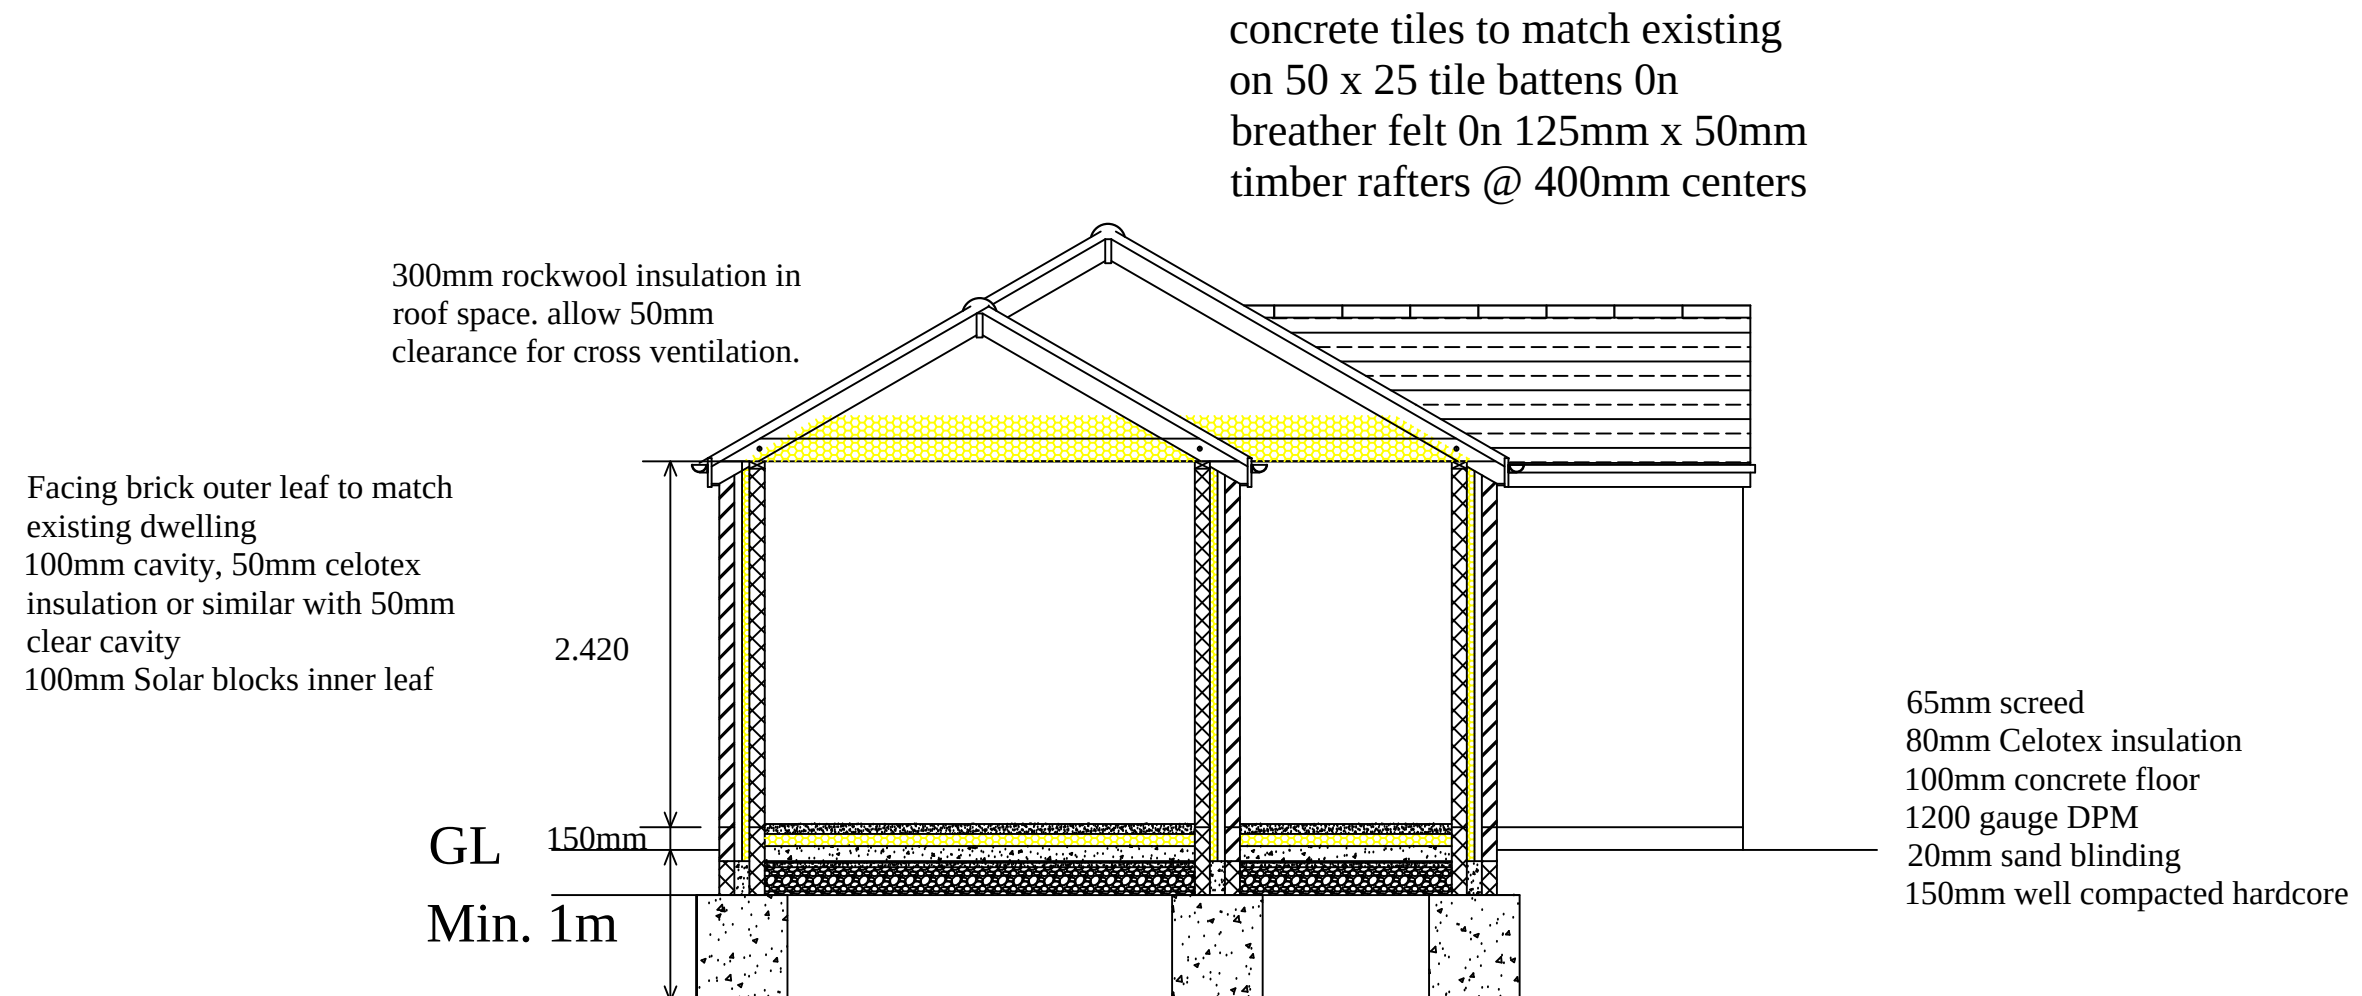

Section AA

Cawley Gate, 17 Cawley Road, Chichester, PO19 1XB
Tel : 01243 779181, Mobile: 07970727506, Fax: 01243 779181
Email: farhadaarabi@hotmail.co.uk

Farhad Aarabi

PROJECT

Proposed Annex
40 Norberen Avenue Bognor Regis West Sussex PO21 5HE

TITLE

Proposed section

CLIENT

Mr Syed Rahman

SCALE

1:50

DATE

23/07/2018

DRAWING NO.

1008-03

rev.

