

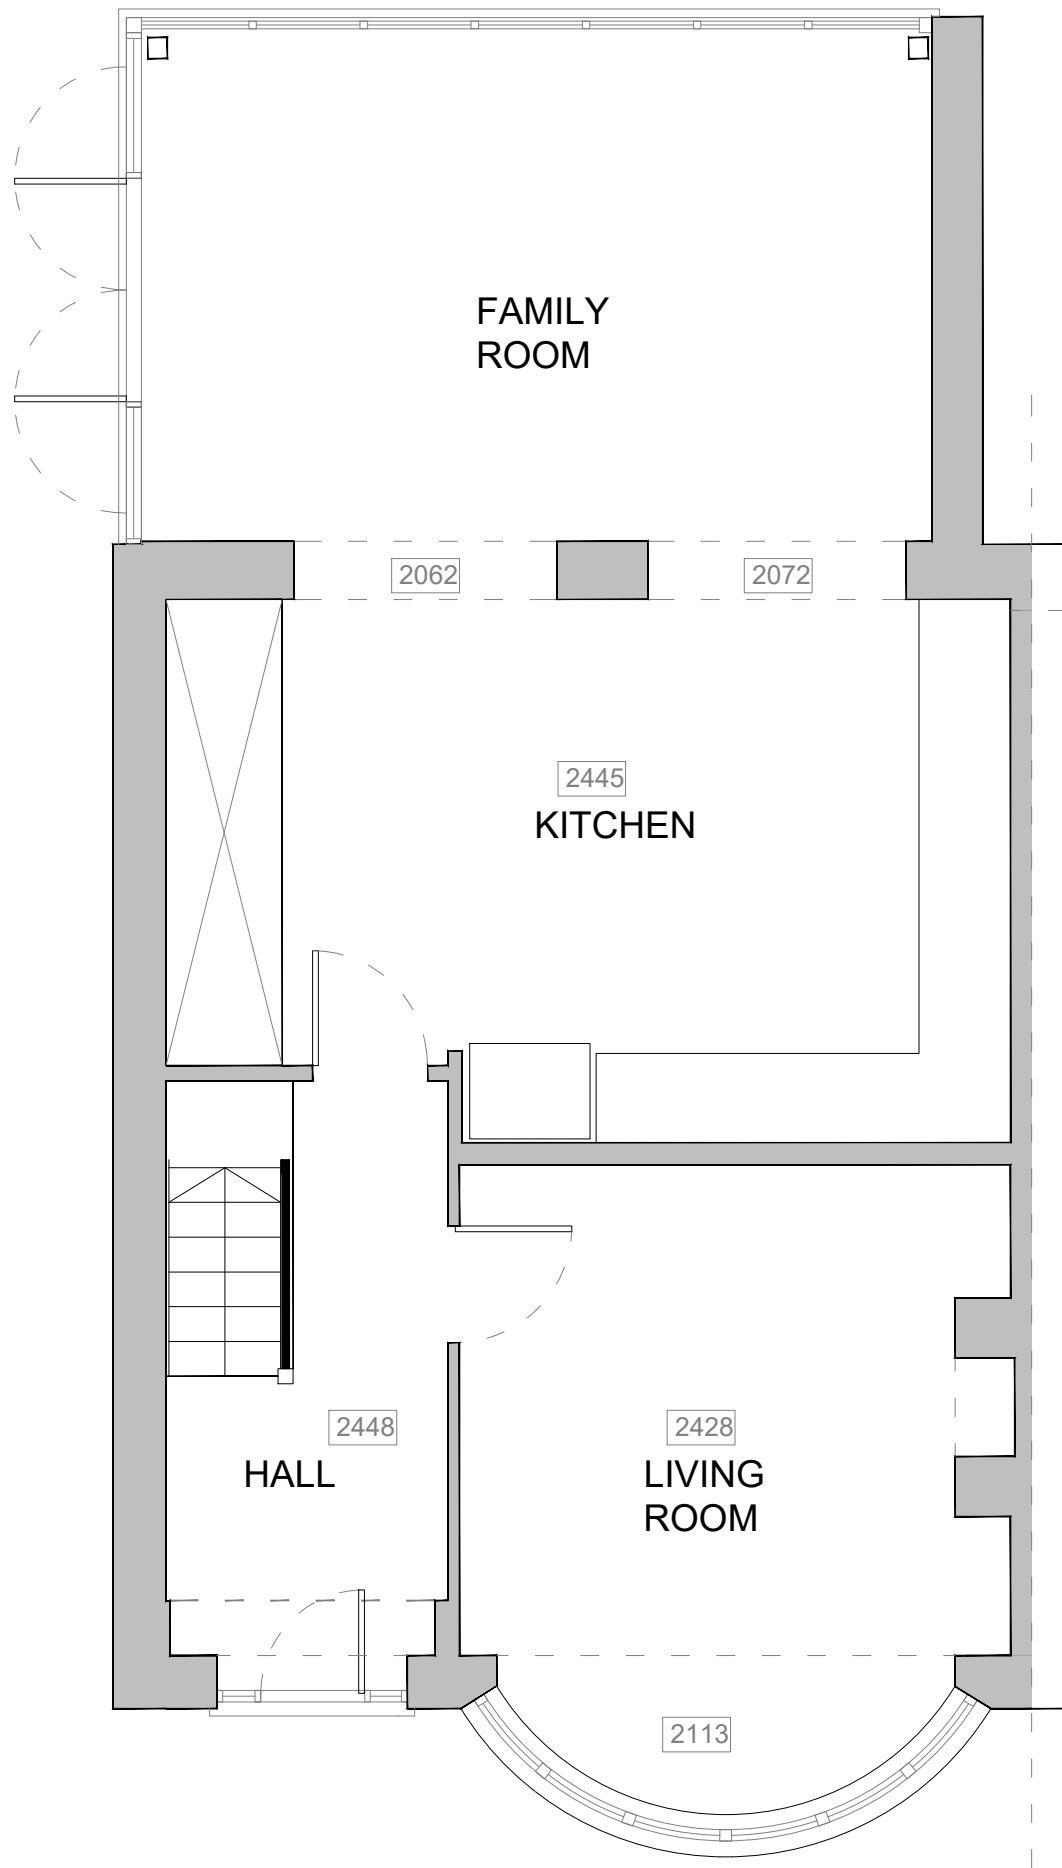


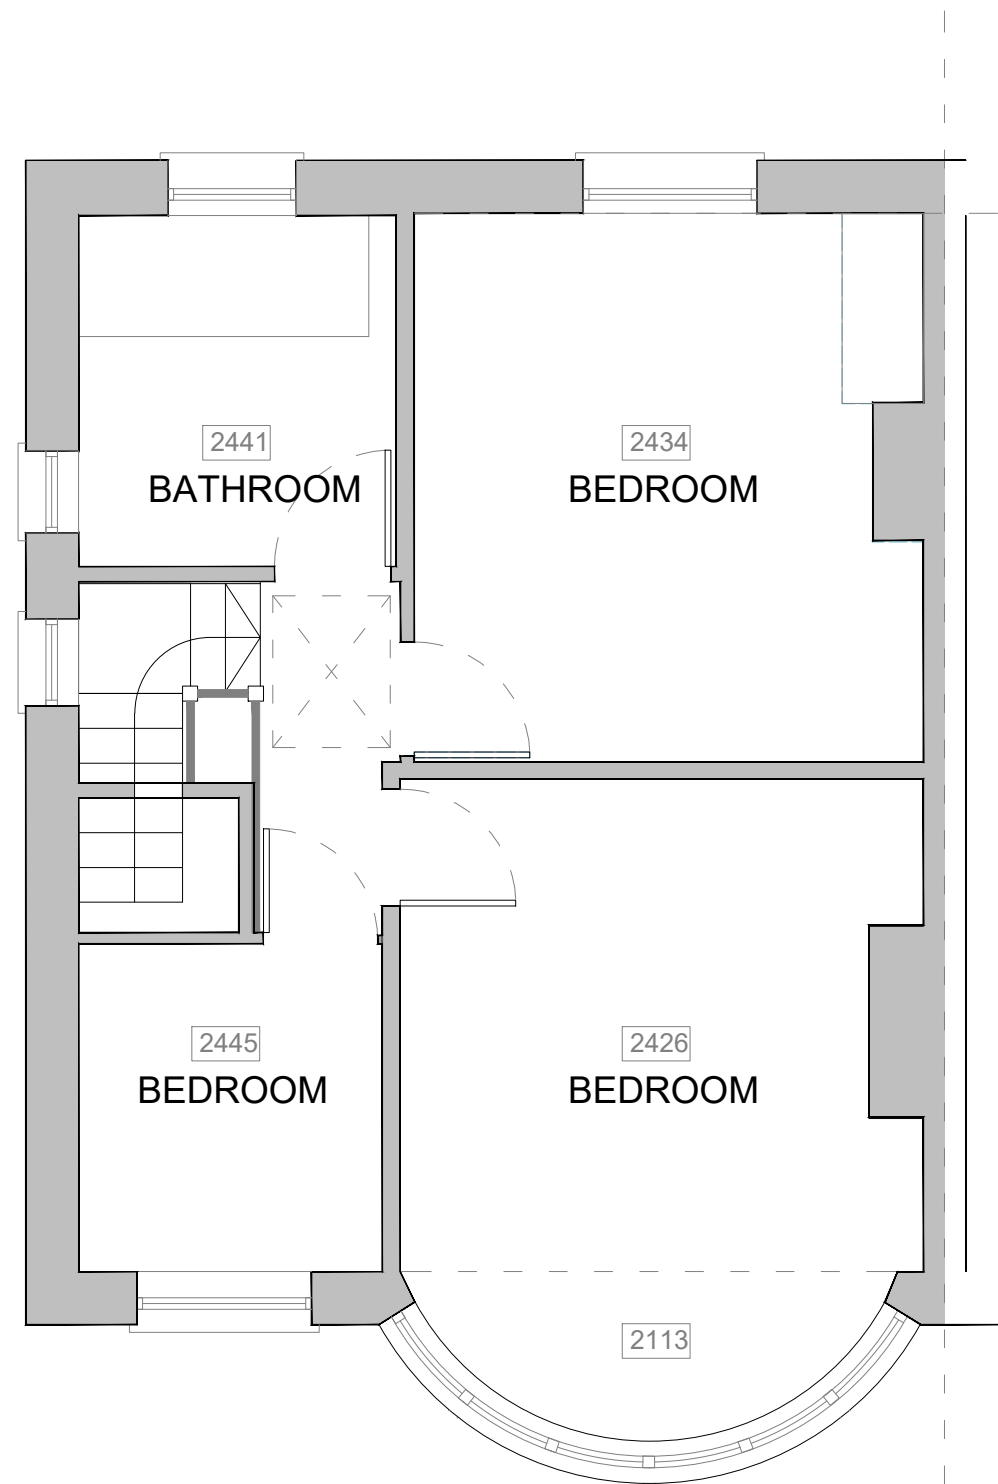

**EXISTING
GROUND FLOOR PLAN**

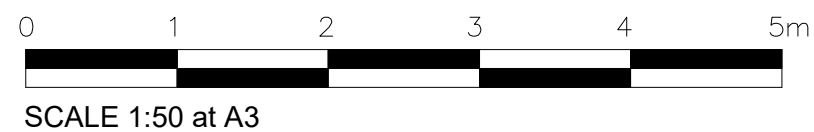

**EXISTING
FIRST FLOOR PLAN**

SURVEY

BESPOKE architects

Tel: 01243 373245

Mobile: 07970439156

Project:

Proposed alterations to
70 Central Avenue, North Bersted

Drawing:

SURVEY

Existing ground & first floor plans

25.335

Drawing: S01