


block plan Burchett walk

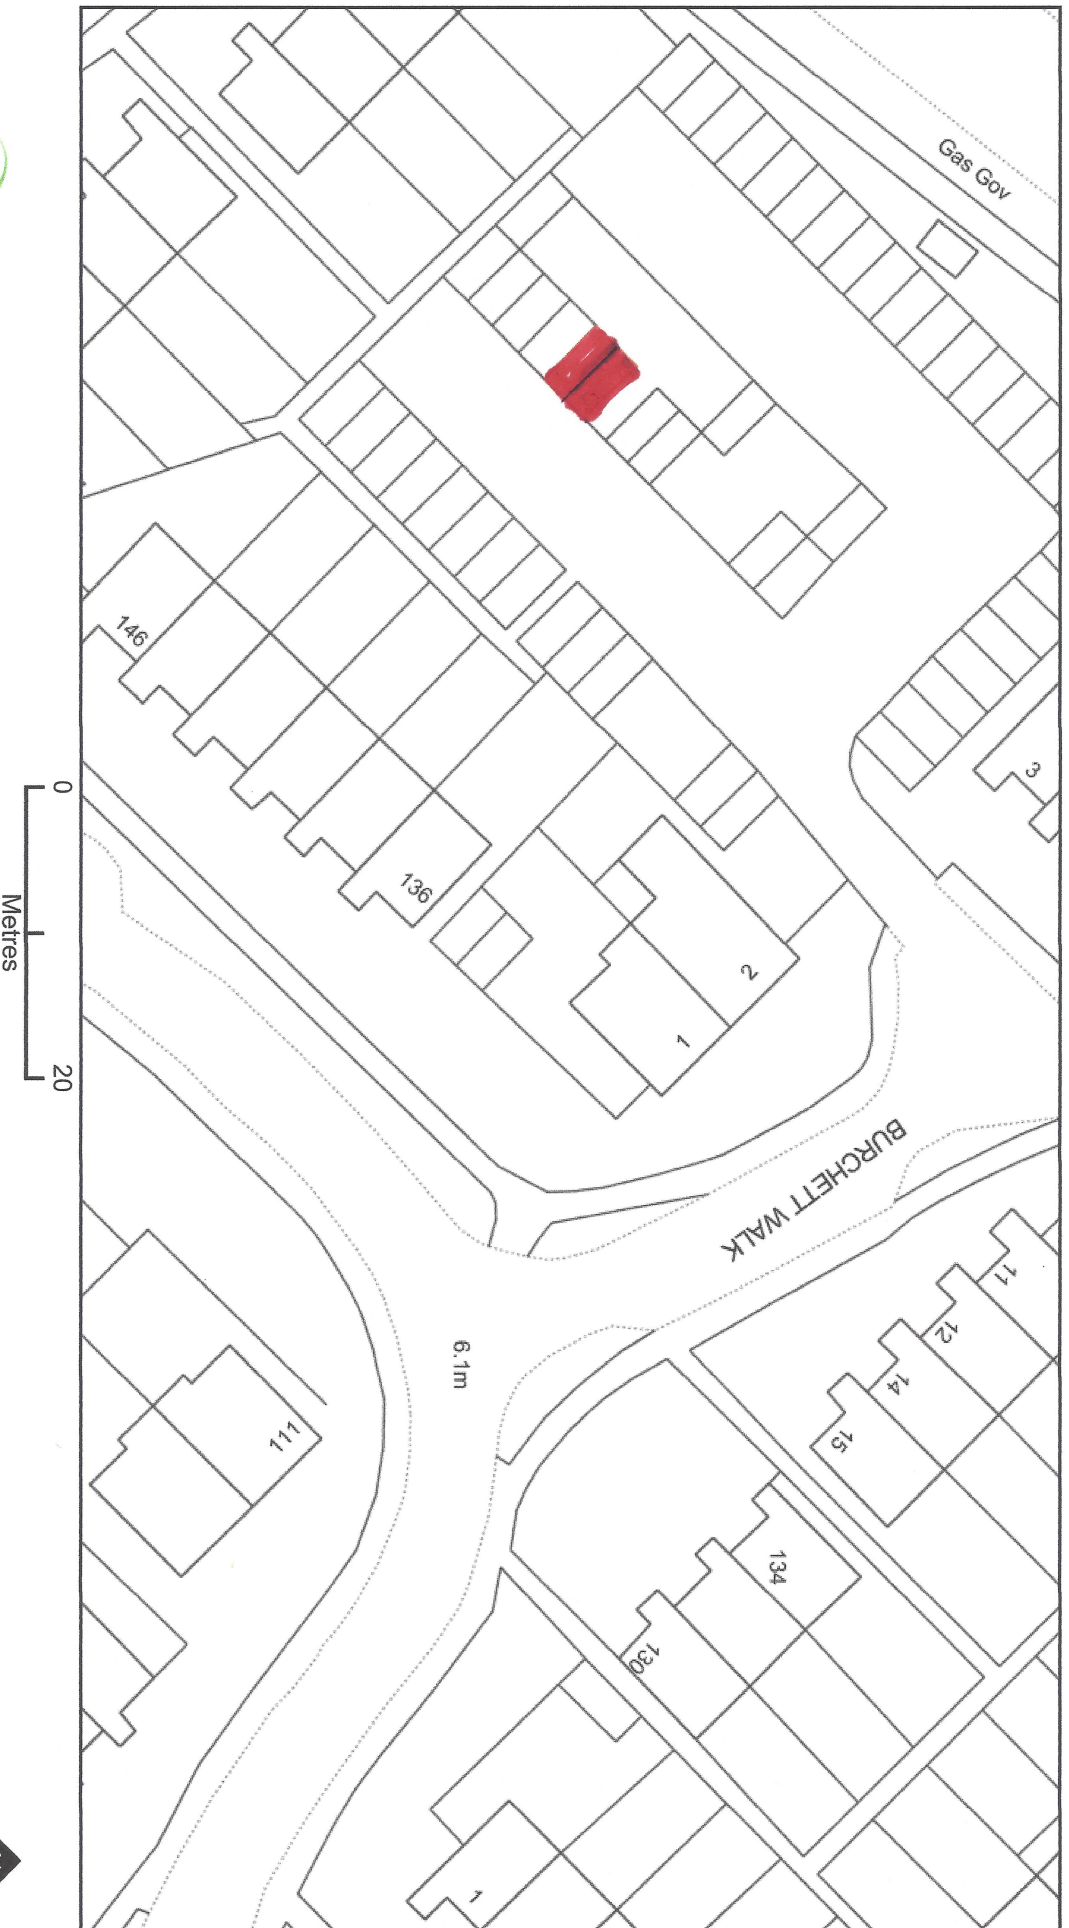

Plan Produced for: **Rob Hayler**

Date Produced: 26 Jul 2017

Plan Reference Number: TORQM17207214946110

Scale: 1:500 @ A4

© Crown copyright. All rights reserved. 2017 Licence number 0100042766

